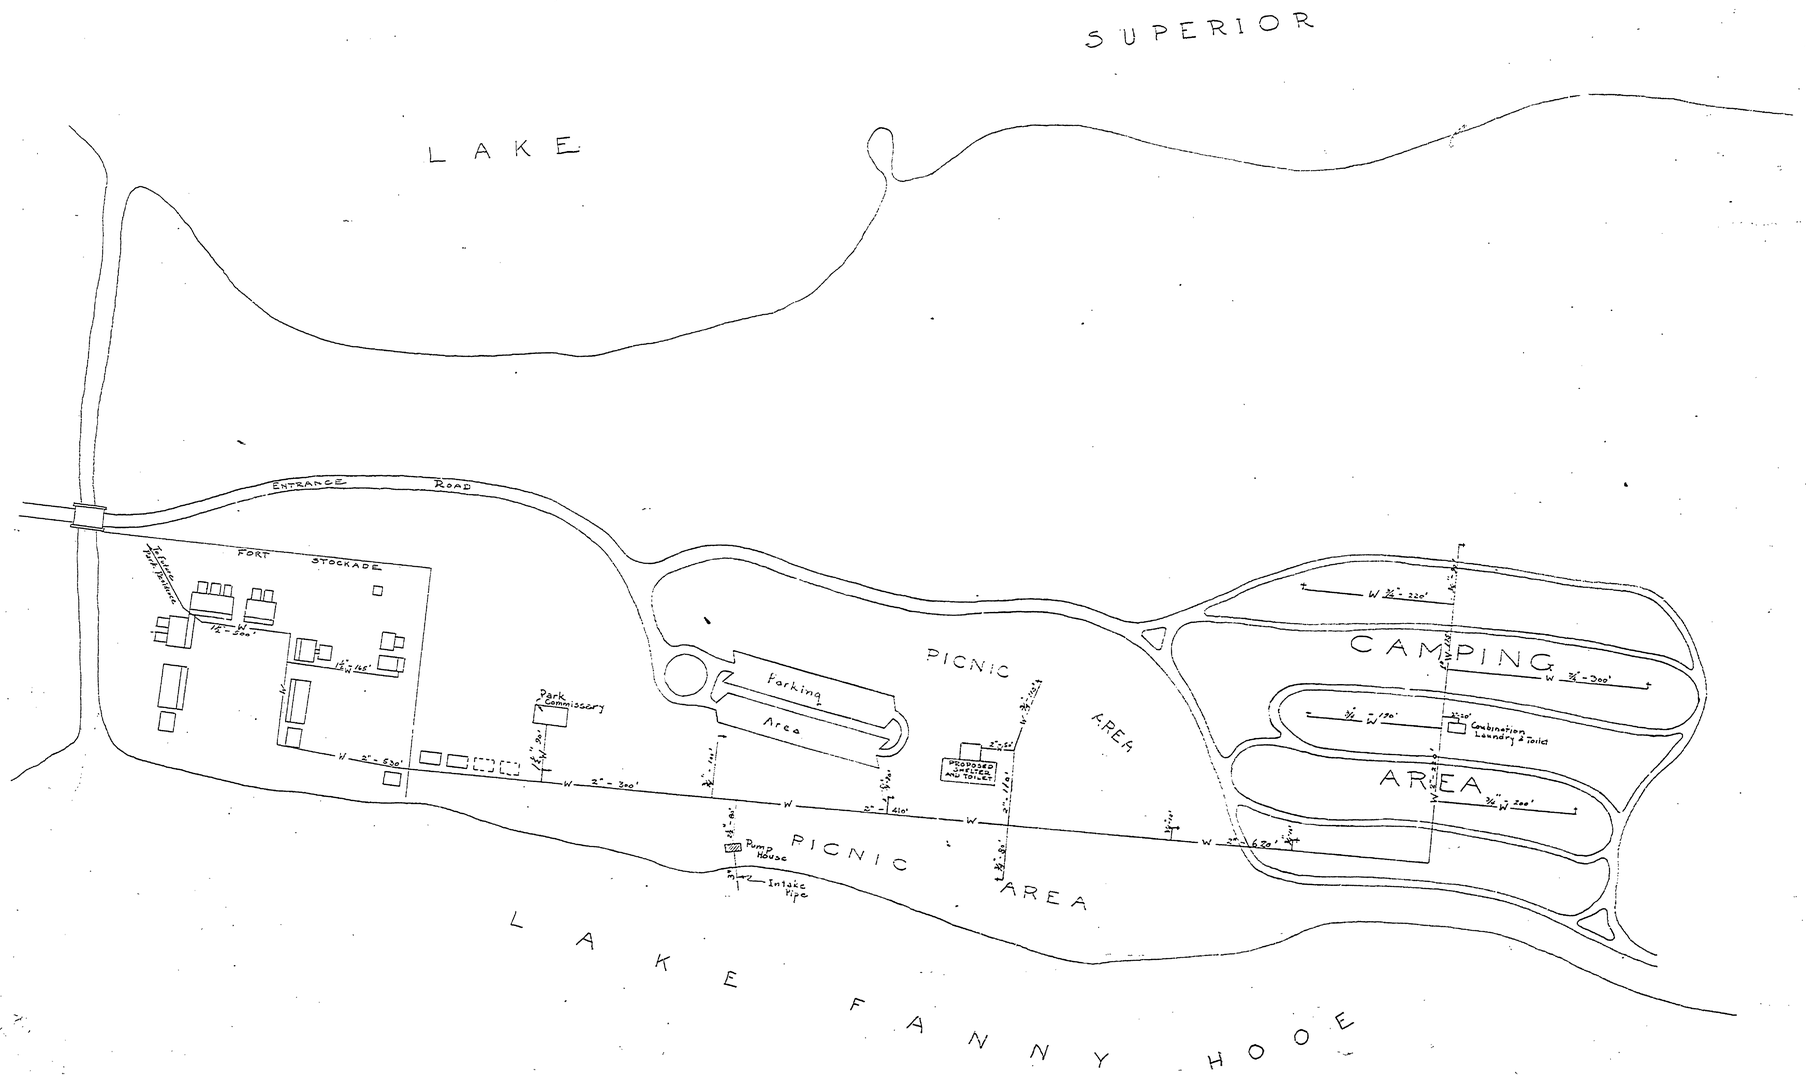

LEGEND
WATER LINE ——W——

MICHIGAN
DEPARTMENT OF CONSERVATION
PARKS DIVISION

WATER PIPE LINES
LAYOUT
for
FORT WILKINS S.P.

Scale 1" = 100'
3/8/29

E-104