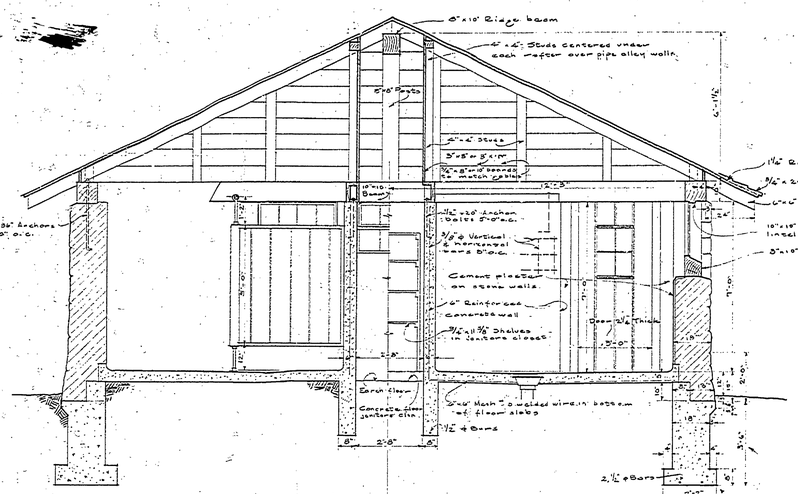

SECTION A SECTION B

Scale 3/8"=1'-0"

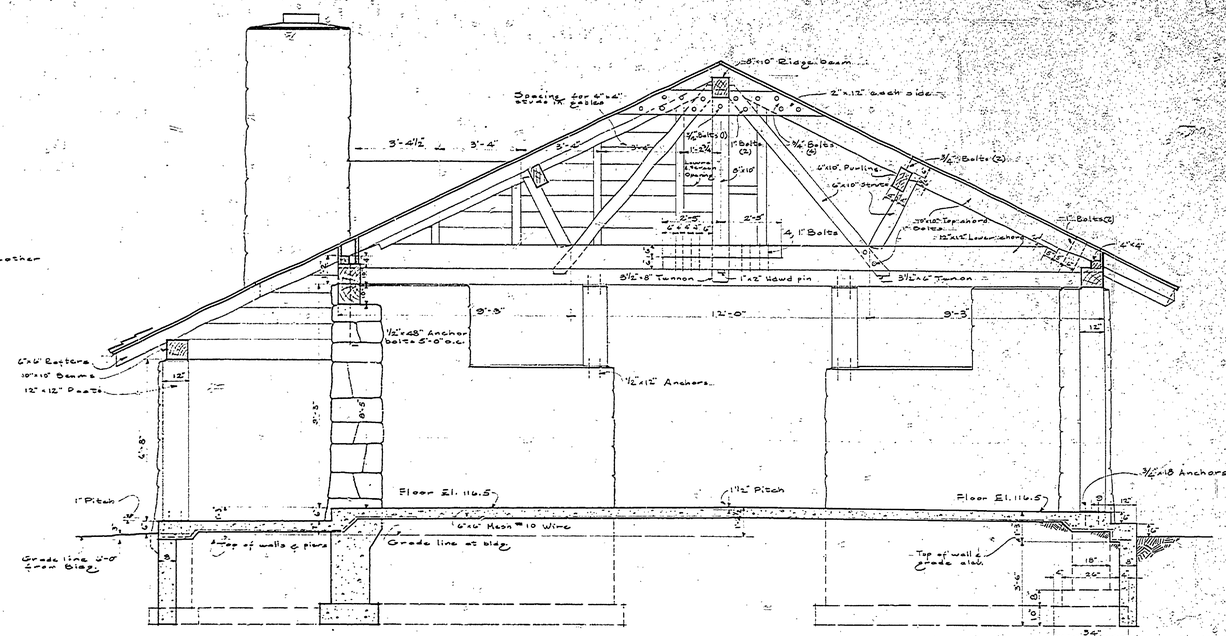

SECTION C-C

Scale 3/8"=1'-0"

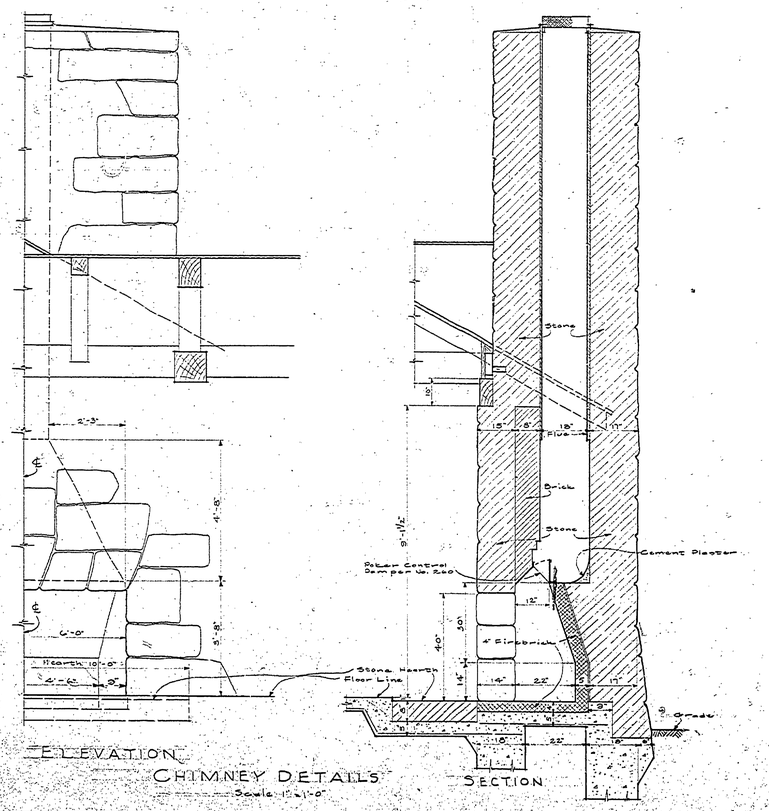

ELEVATION SECTION

CHIMNEY DETAILS

Scale 1"=1'-0"

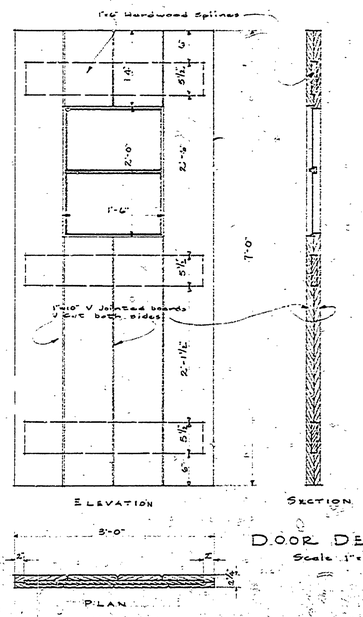

ELEVATION SECTION

DOOR DETAILS

Scale 1"=1'-0"

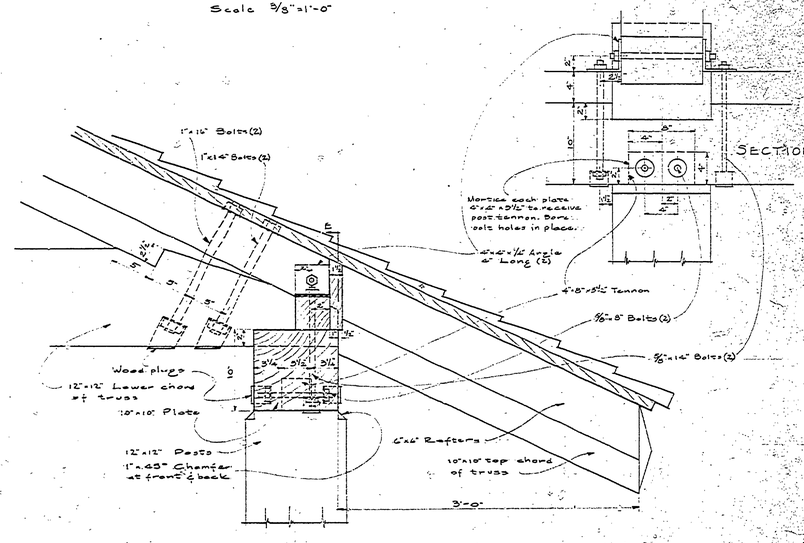

DETAILS OF CORNICE & TRUSS JOINT

Scale 1 1/2"=1'-0"

MICHIGAN
DEPARTMENT OF CONSERVATION
STATE PARKS DIVISION

DESIGNED BY R.J. HARTWICK	FORT WILKINS STATE PARK	PROJECT NUMBER
DRAWN BY J.D. LAWRY	TOILET AND	SCALE AS SHOWN
TRACED BY J.D. LAWRY	SHELTER BUILDING	DATE
CHECKED BY		
APPROVED		
APPROVED		
APPROVED		

A-10