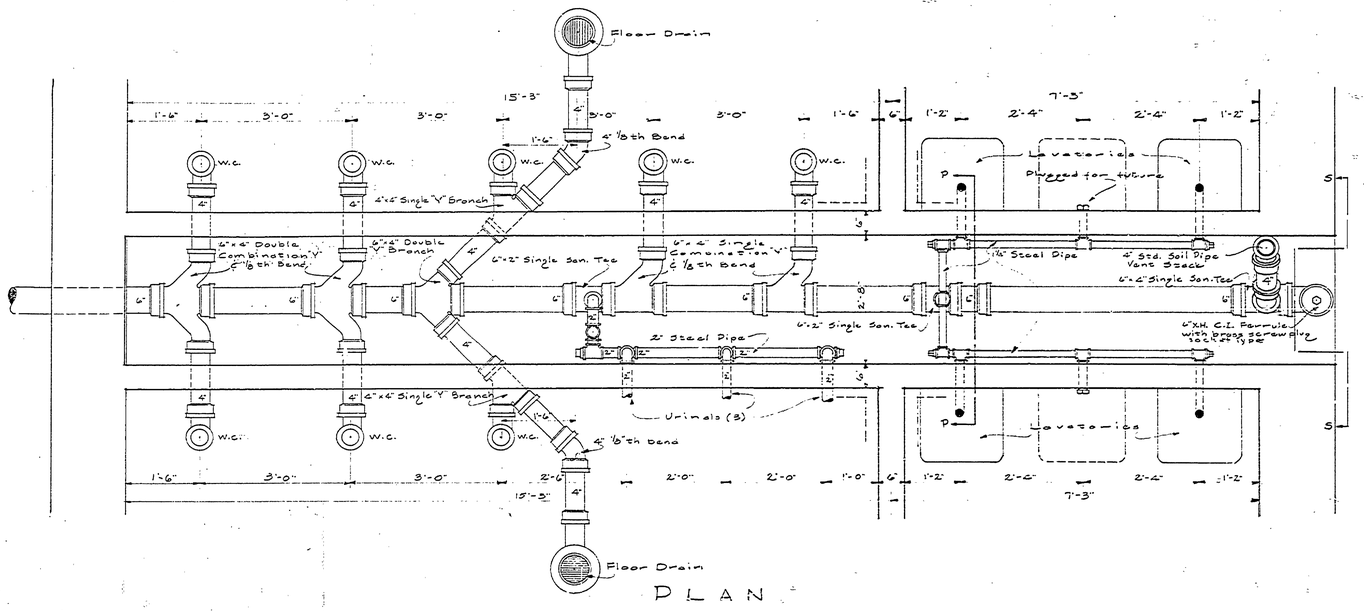

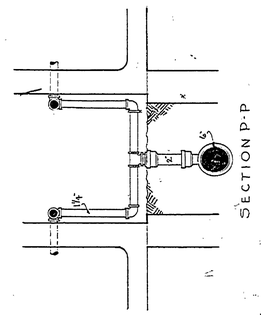

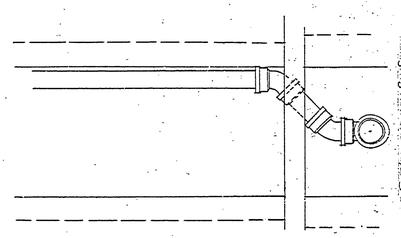

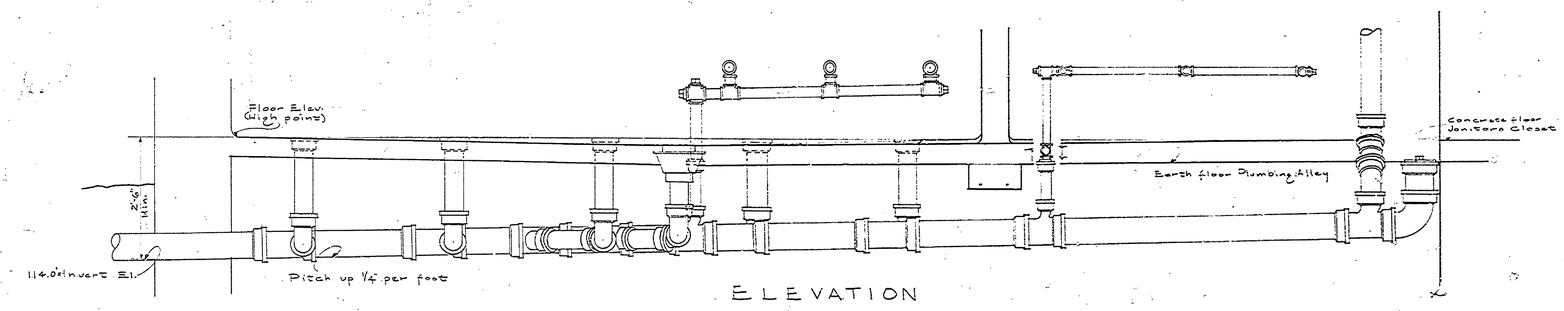

ELEVATION

PLUMBING DETAILS

Scale 3/4" = 1'-0"

MICHIGAN
DEPARTMENT OF CONSERVATION
STATE PARKS DIVISION

DESIGNED BY E. R. HARTWICK	FORT WILKINS STATE PARK TOILET & SHELTER BUILDING	SHEET NUMBER A-101
DRAWN BY C. V. O'DOVEL		SCALE
TRACED BY C. V. O'DOVEL		DATE
CHECKED BY		
APPROVED	O. J. Jones CHIEF PARKS DIVISION	8-15-41 DATE
APPROVED	INSPECTOR	DATE
APPROVED		DATE

A-101