SCHEDULE OF INTERIOR FINISHES

ROOM	WALLS		CEILING		FLOOR	
	MATERIAL	FINISH	MATERIAL	FINISH	MATERIAL	FINISH
LIVING	VERTICAL W.P. BOARDS	MINWAX	PLYWOOD	PAINTED	OAK SHEETS	BRUCE'S
DINING	" "	" "	"	"	"	"
KITCHEN	" "	" "	PLYWOOD	"	LINOLEUM	NONE
	CABINETS W.P.	PAINTED				
BATH	PLYWOOD	"	CELOTEX	PAINTED	LINOLEUM	NONE
	LINOWALL	NONE				
BED ROOMS	W.P. BOARDS "HOLITE"	MINWAX	"	NONE	OAK SHEETS	BRUCE'S
	CELOTEX	NONE				
HALLS	VERTICAL W.P. BOARDS	MINWAX	CELOTEX	NONE	OAK SHEETS	BRUCE'S
UTILITY		N O	F I	N I S	H	
SHOP		"		"		
GARAGE		"		"		

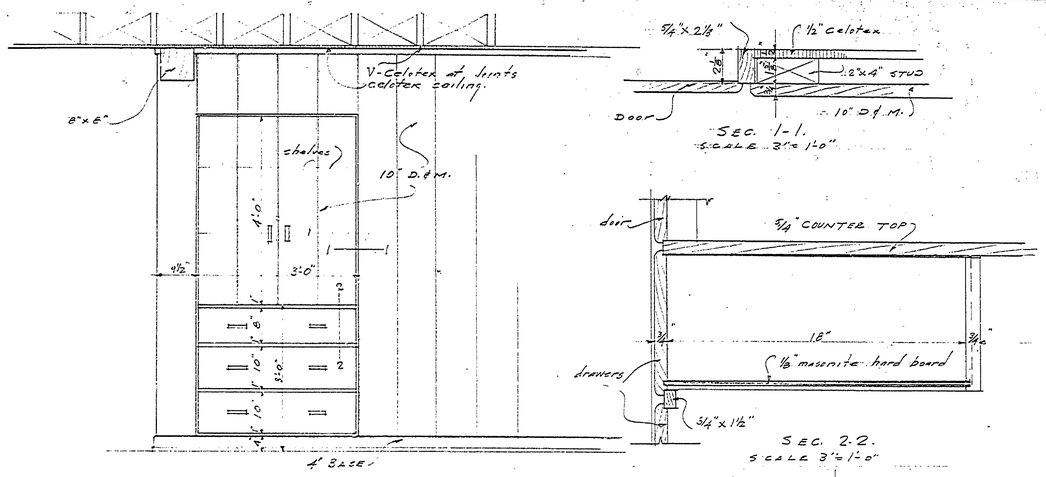

LINEN CLOSET DETAILS

SCALE 3/4" = 1'-0"

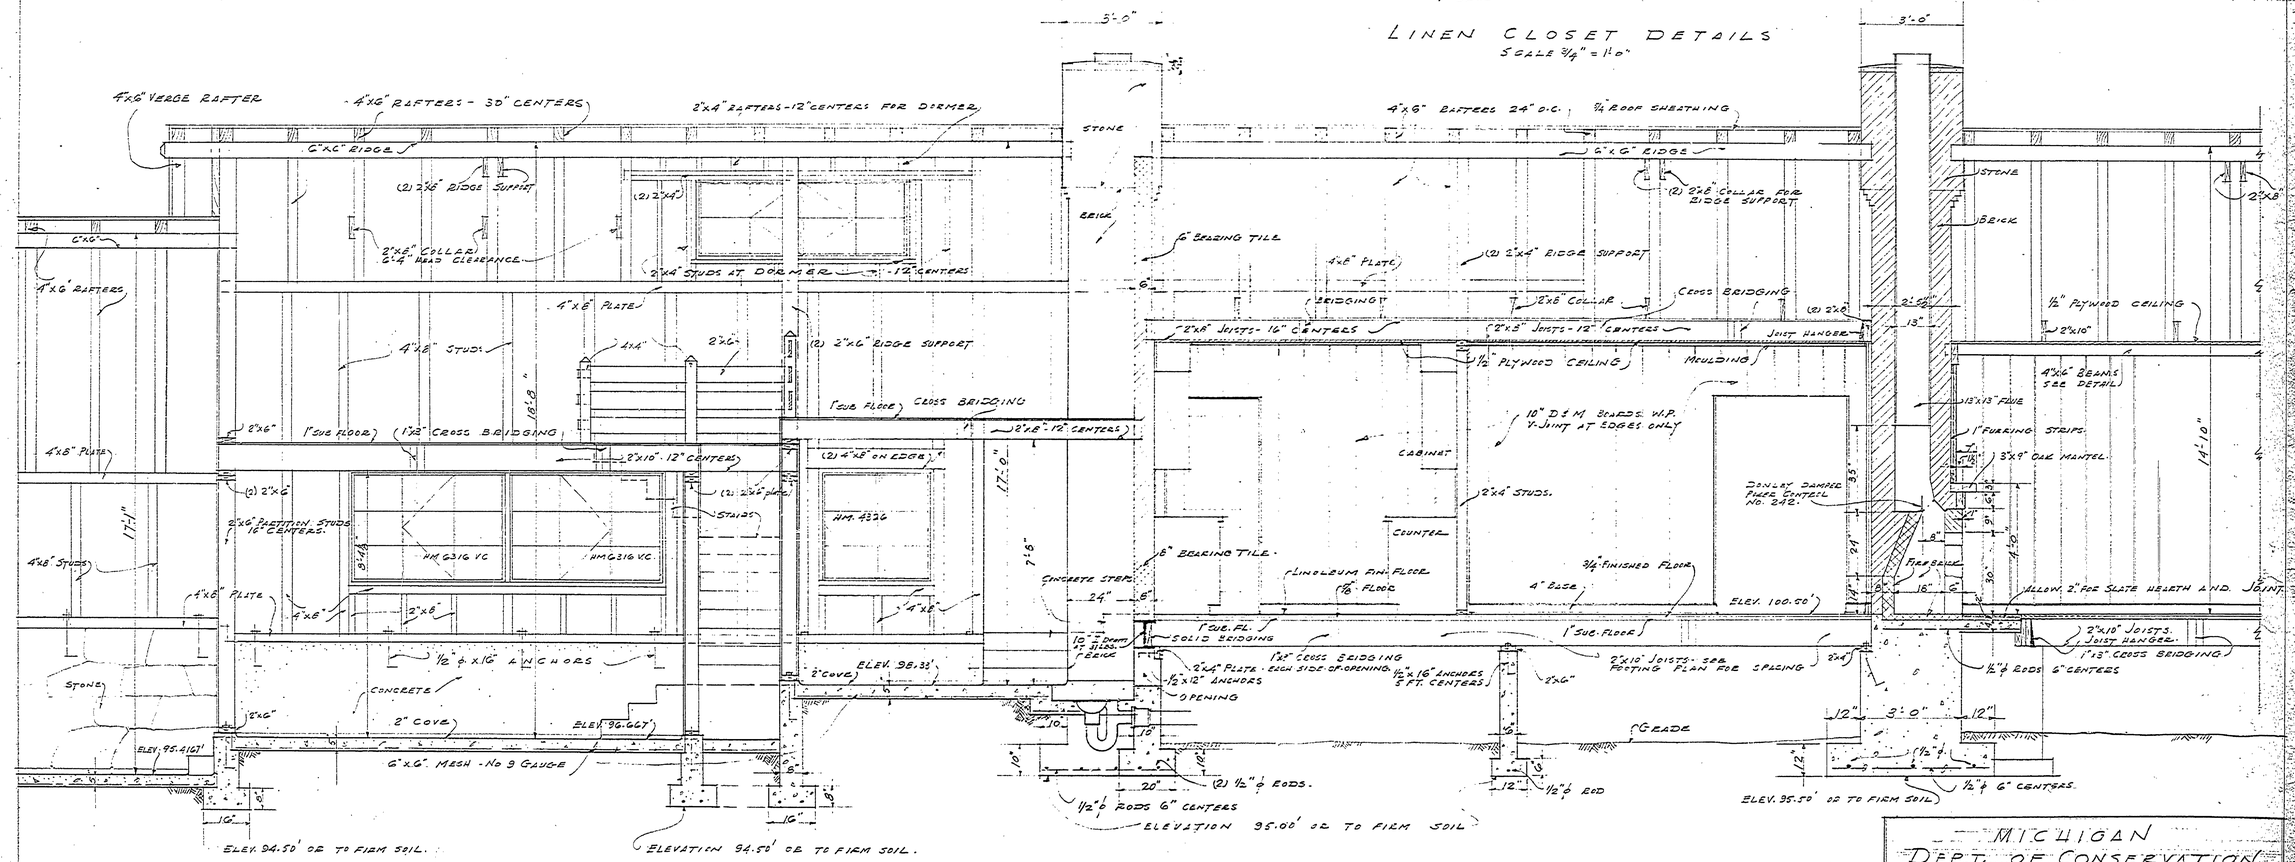

SECTION AT A-A

SCALE 1/2" = 1'-0"

MICHIGAN
DEPT. OF CONSERVATION
STATE PARKS DIVISION

DESIGNED BY	CARETAKER'S RESIDENCE	SHEET NO.
DRAWN BY	FORT WILKINS	SCALE AS SHOWN
CHECKED BY	STATE PARK	PLAN NUMBER
		DATE

APPROVED	CHIEF OF PARKS DIVISION	DATE
APPROVED	INSPECTOR	DATE
APPROVED		DATE

A-102