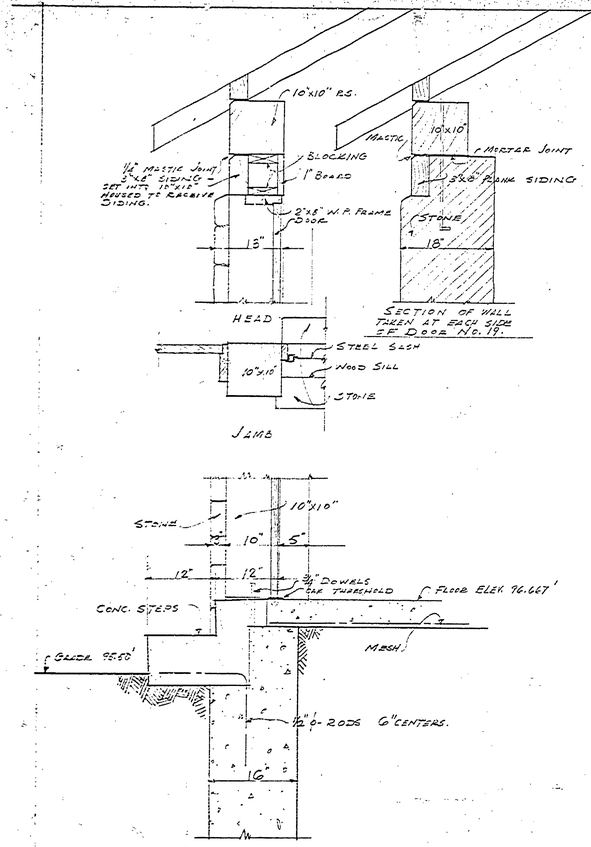

SECTIONS THRU DOOR No. 19.
SCALE 1" = 1'-0"

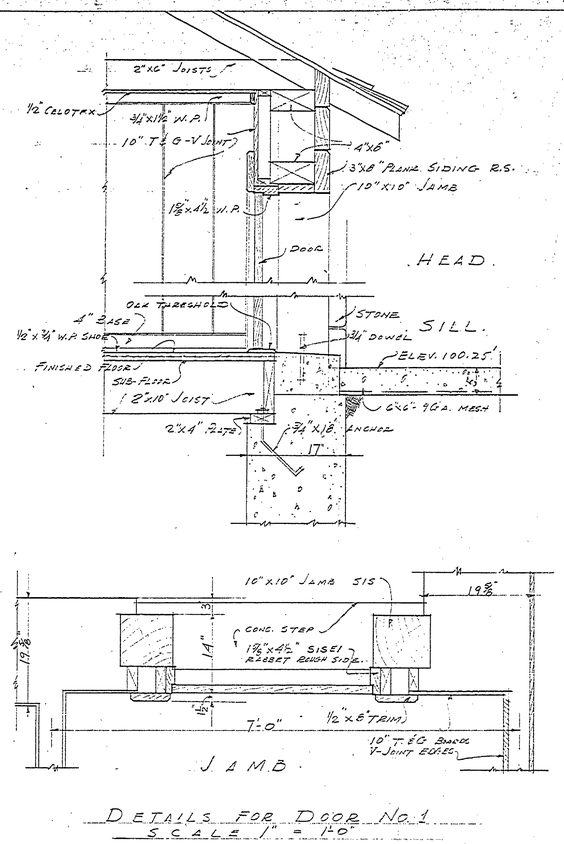

DETAILS FOR DOOR No. 1
SCALE 1" = 1'-0"

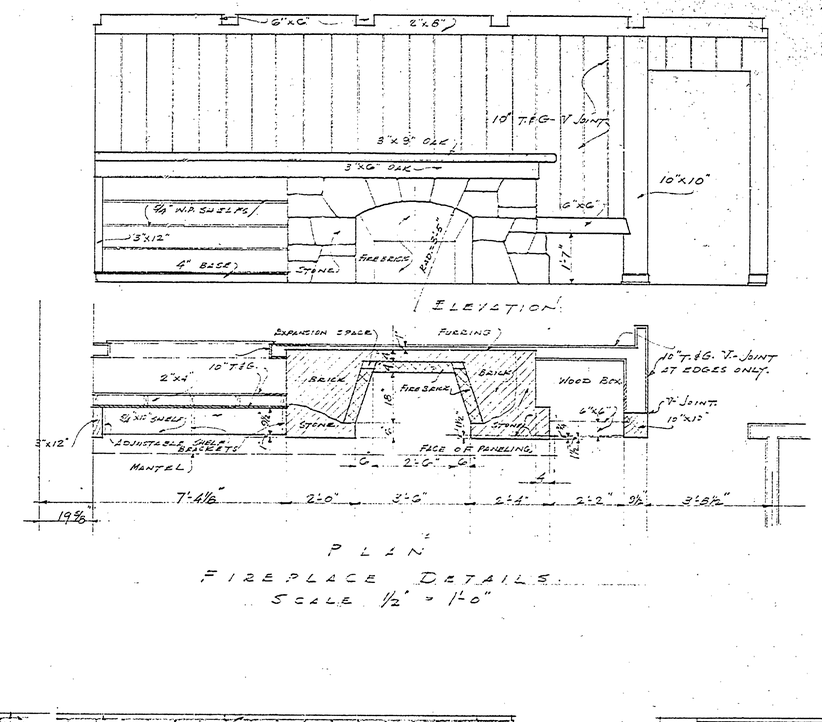

FIREPLACE DETAILS
SCALE 1/2" = 1'-0"

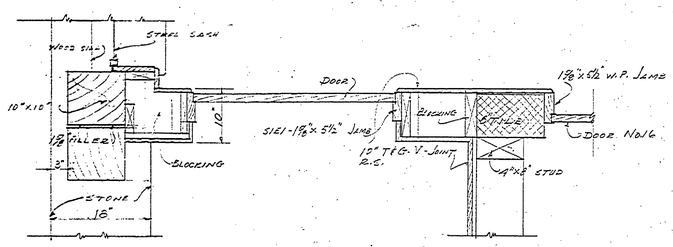

JAMB DETAIL DOOR No. 14.
SCALE 1" = 1'-0"

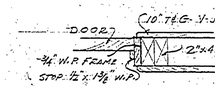

JAMB DETAIL DOOR No. 2-17-20

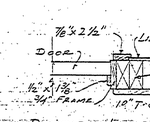

DOOR JAMB DETAIL
DOOR No. 13

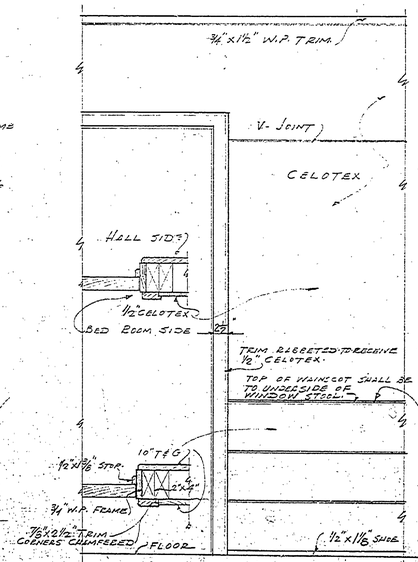

ELEVATION AND JAMB DETAILS AT BED ROOMS FOR DOORS No's. 5-6-9-10.

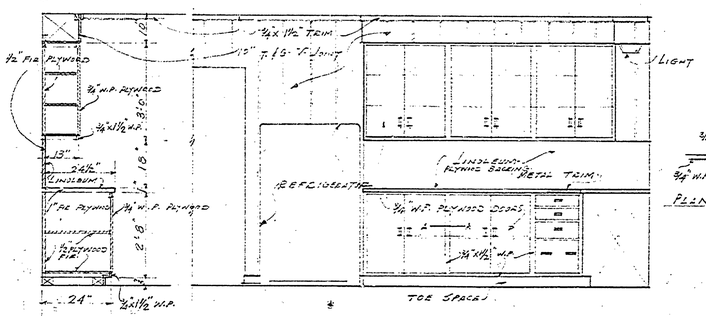

TYPICAL KITCHEN CABINET CONSTRUCTION.
SCALE 1/2" = 1'-0"

ELEVATION OF KITCHEN CABINETS.
SCALE 1/2" = 1'-0"

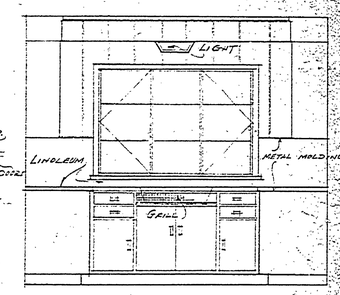

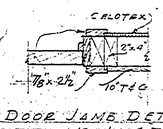

DOOR JAMB DETAIL
AT DOORS No. 4-7-8-11.

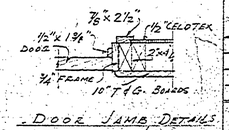

DOOR JAMB DETAILS
AT DOORS No's. 1-12-15

MICHIGAN
DEPT. OF CONSERVATION
STATE PARKS DIVISION

DESIGNED BY E.S. Mathews	CARE TAKERS QUARTERS	SHEET No. 10 OF 10
DRAWN BY C.J. Eudine	FORT WILKINS	DATE
TRACED BY C.J. Eudine	STATE PARK	SHEET No.
CHECKED BY		DATE

APPROVED — CHIEF PARKS DIVISION — DATE
APPROVED — INSPECTOR — DATE
APPROVED — DATE

CA-102