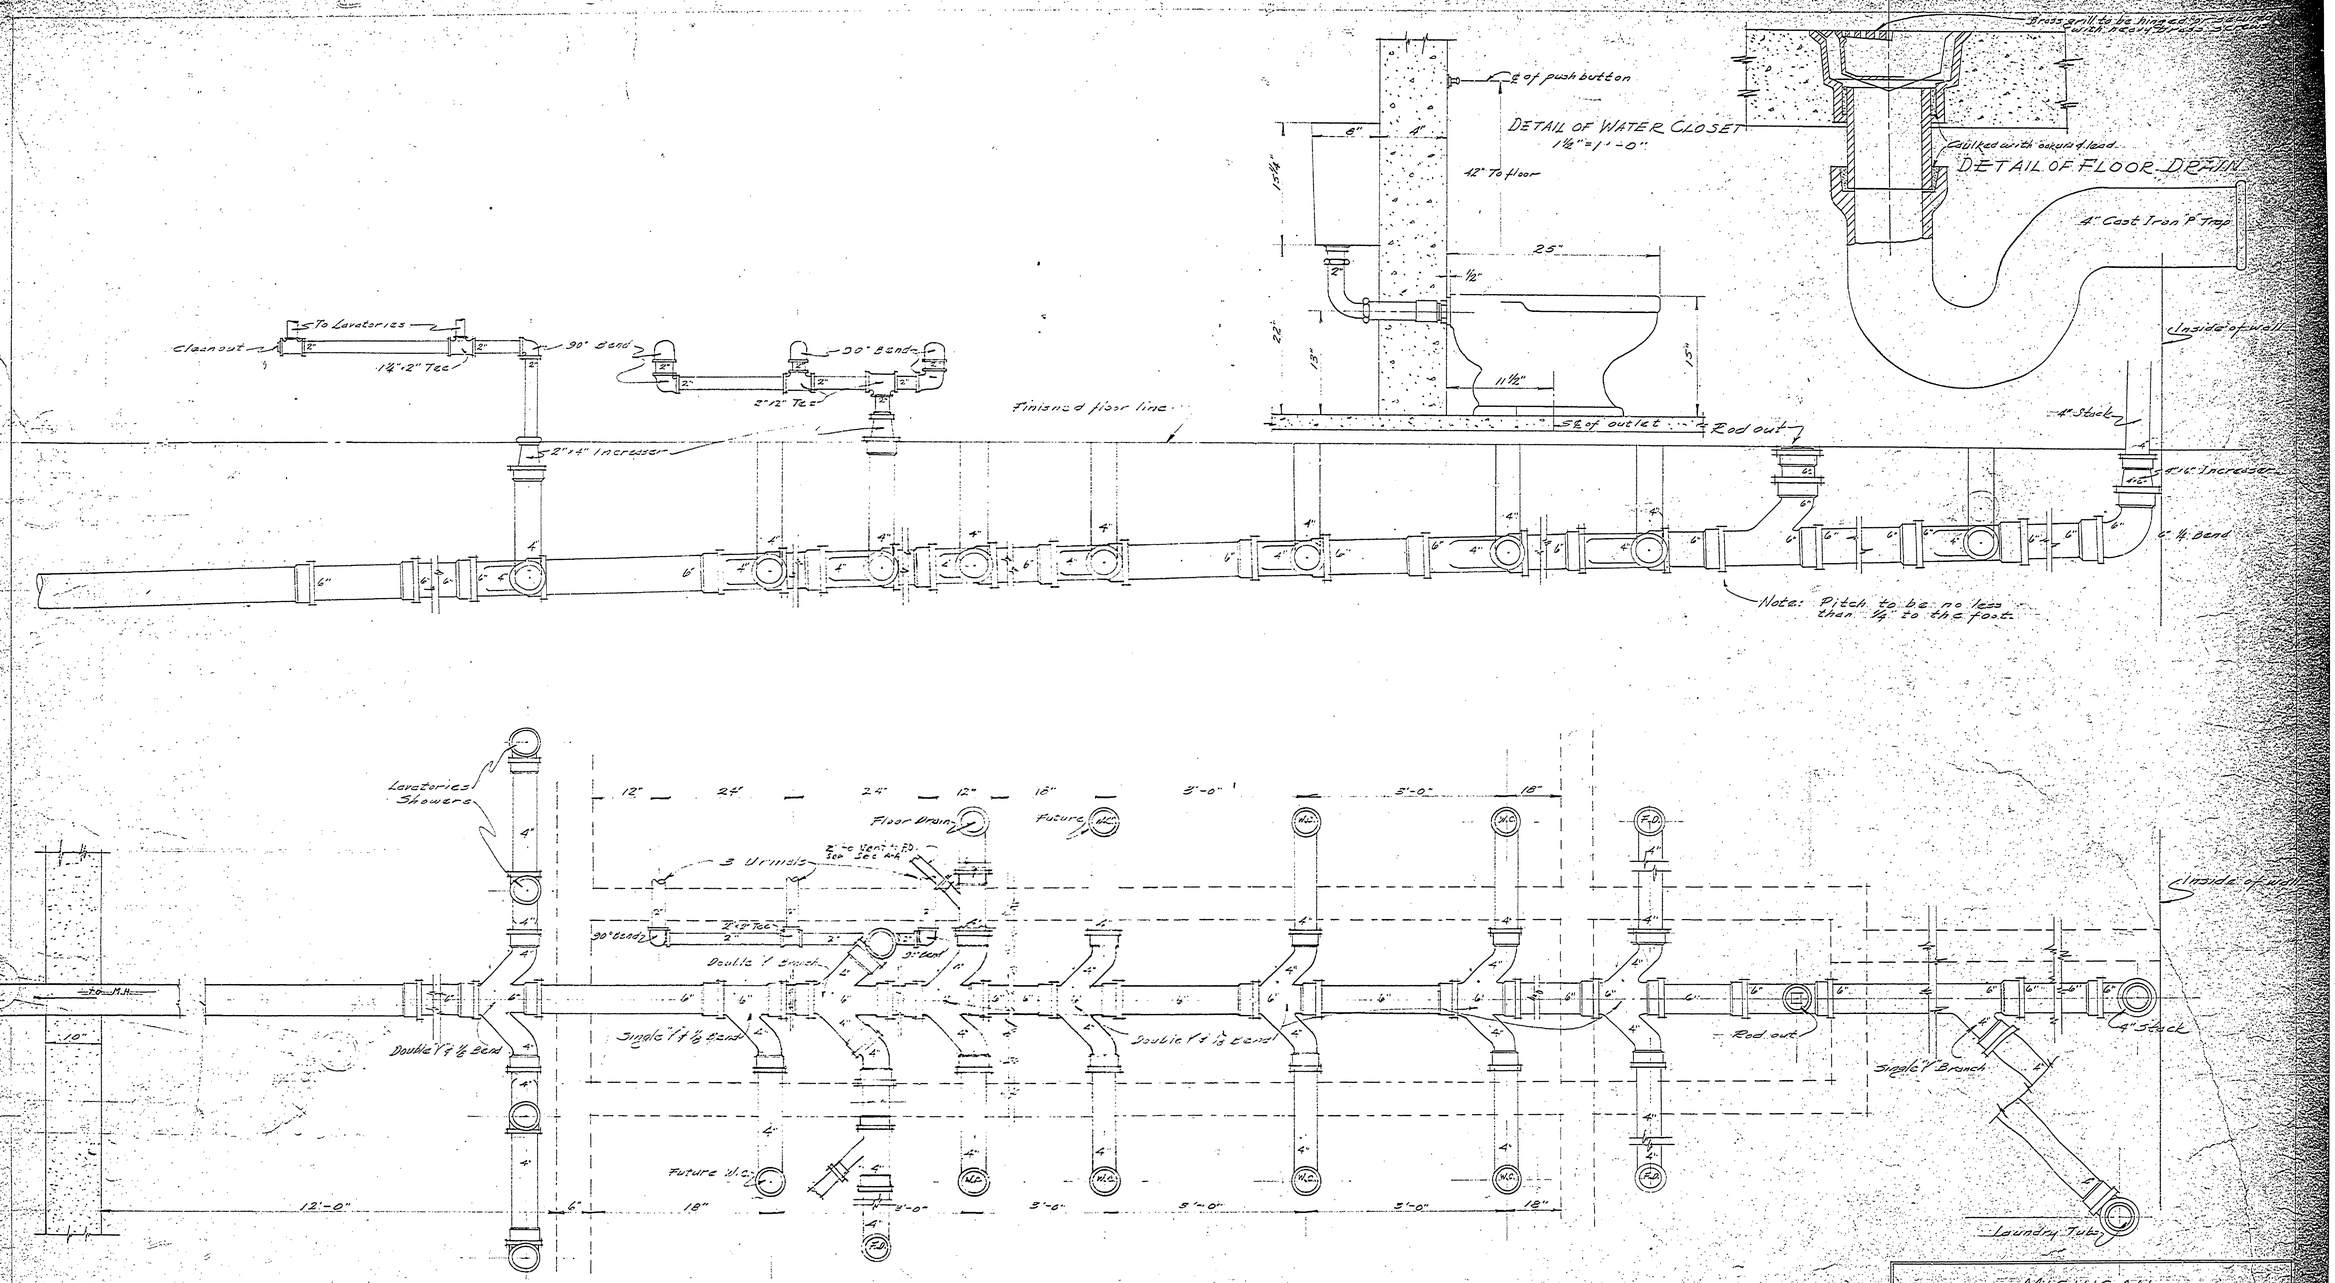

DETAIL OF PLUMBING LAYOUT

SCALE 1"=1'-0"

MICHIGAN
DEPARTMENT of CONSERVATION
PARKS DIVISION

DRAWN BY:	FORT WILKINS STATE PARK	Plumb.
DESIGNED BY:	CONCESSION & TOILET	Electric
CHECKED BY:	LAUNDRY BUILDING	Interior
PREPARED BY:		
REVIEWED BY:		
APPROVED BY:		
APPROVED BY:		

INSURANCE No. 3

A-104

REVISED APRIL 12, 1940
PLUMBING SIGNAL