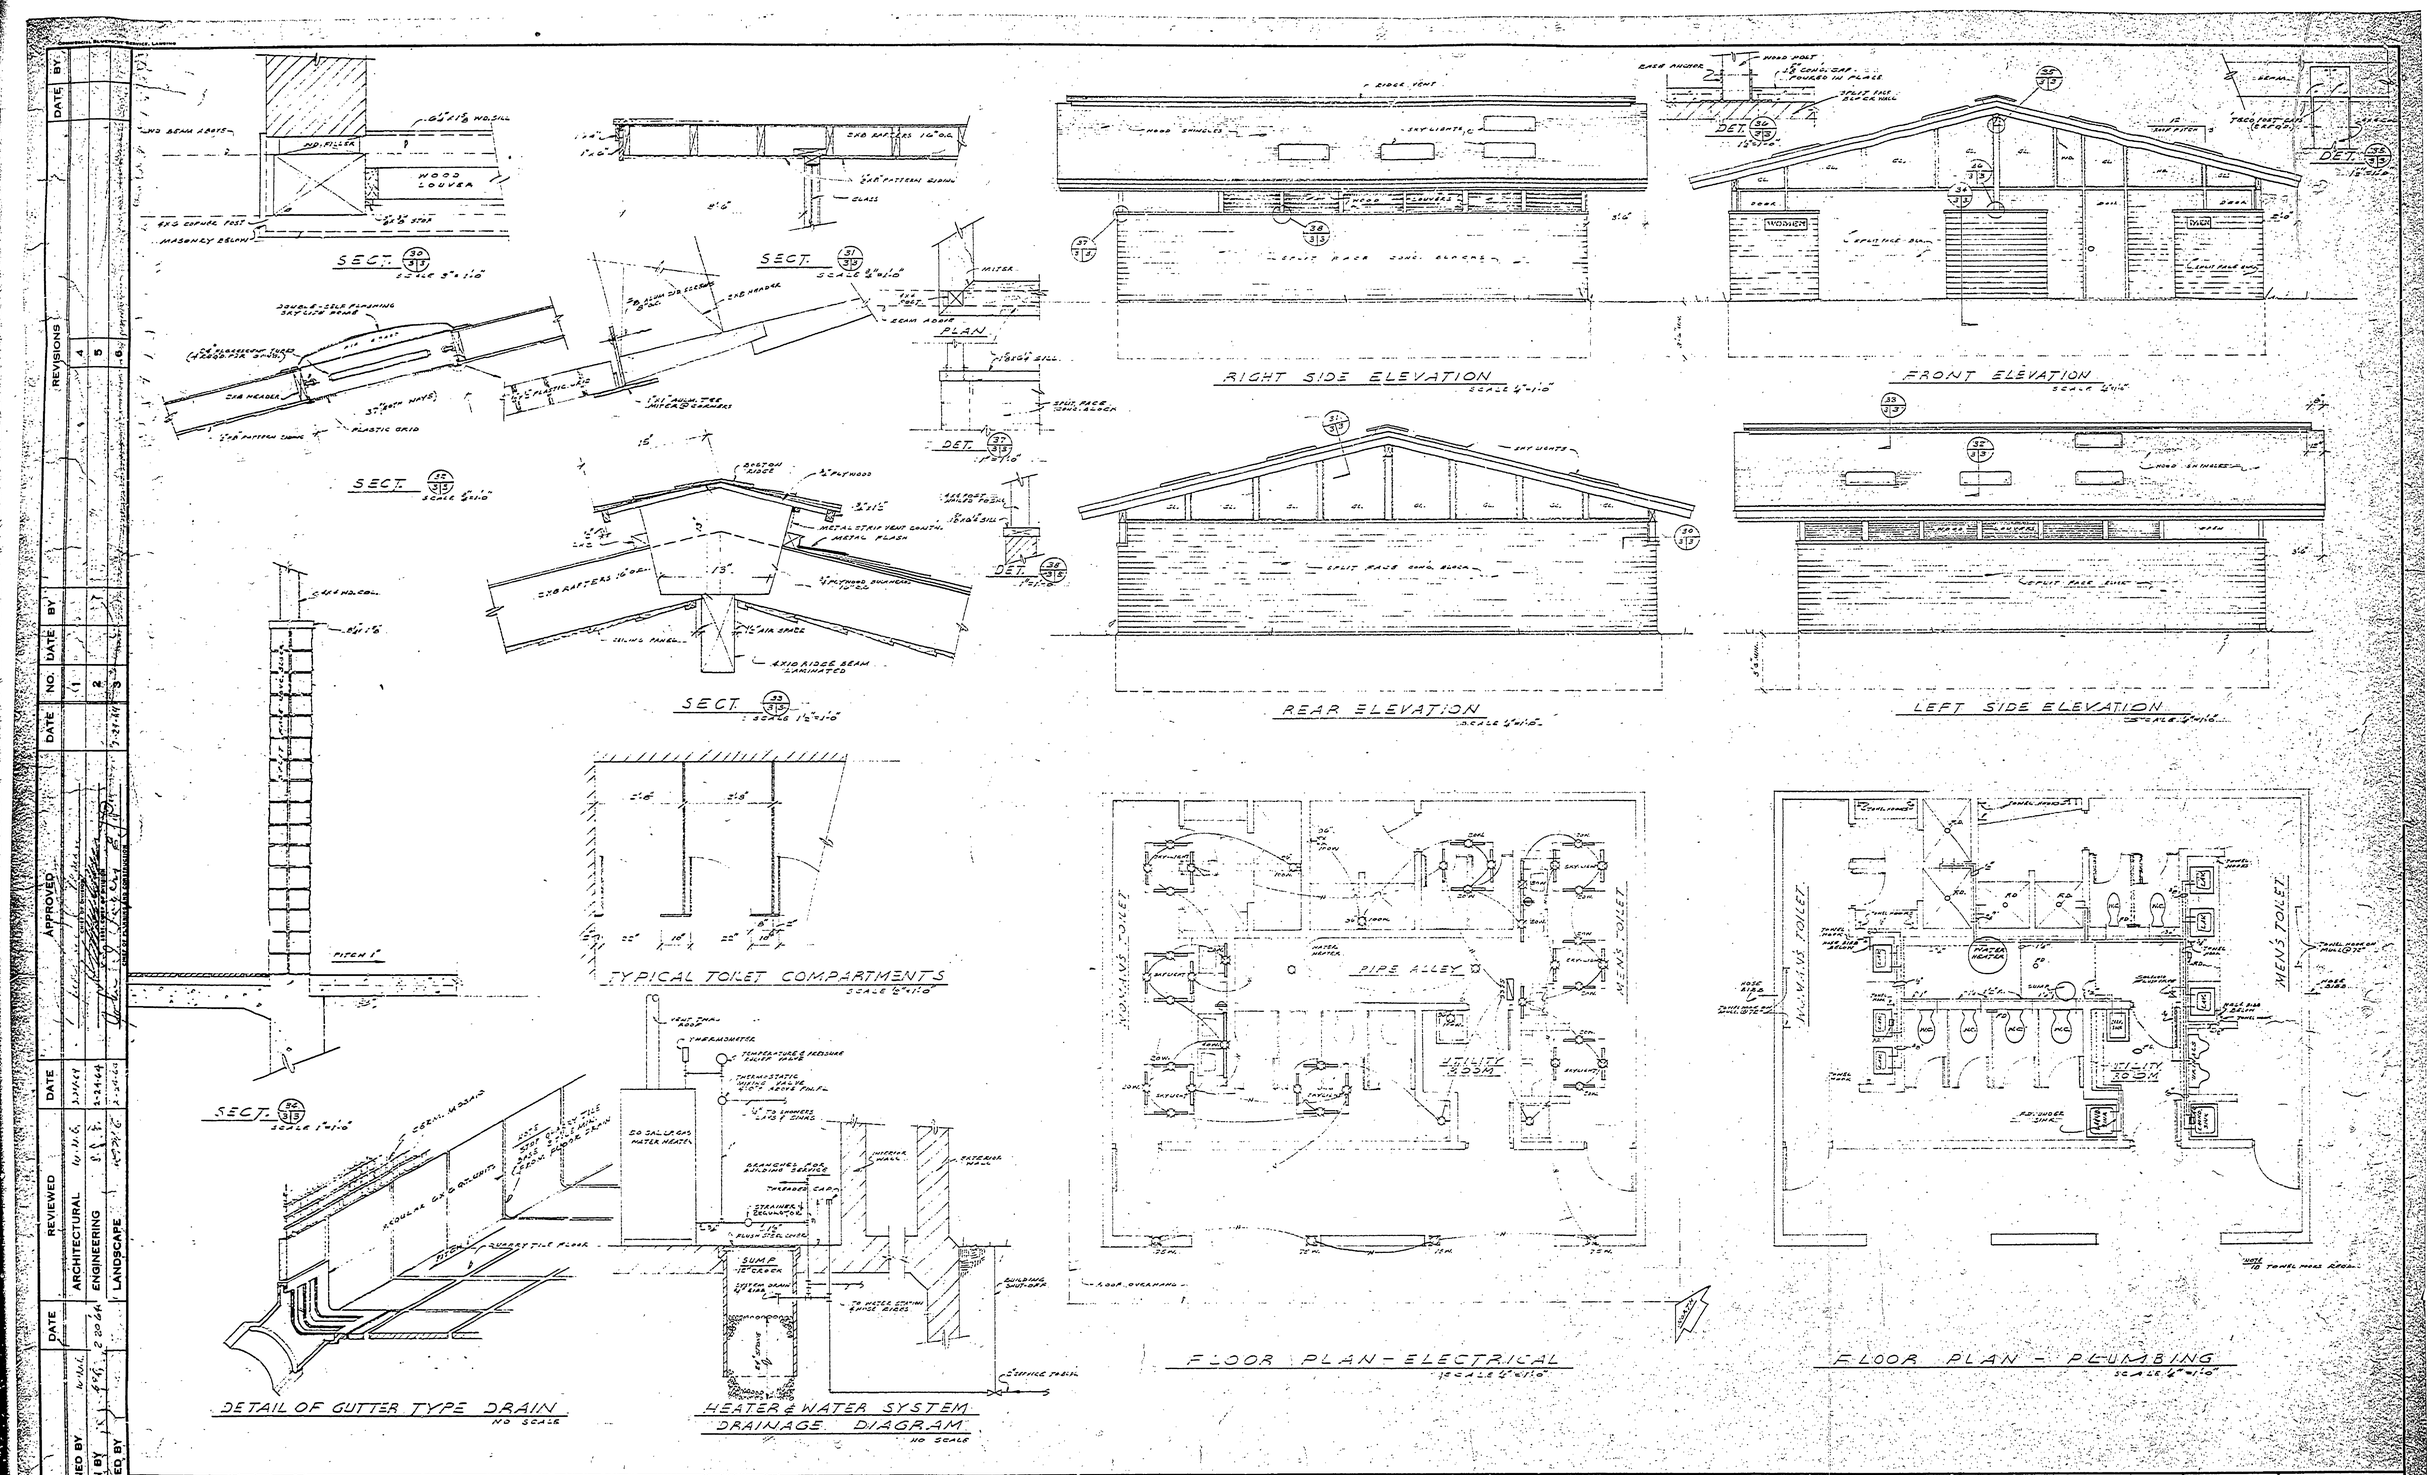
SECT. 30/3/5
SCALE 3"=1'-0"
WOOD LOUVER
MASONRY BELOW
SECT. 31/3/5
SCALE 3"=1'-0"
SECT. 32/3/5
SCALE 1/2"=1'-0"
PLASTIC GRID
PLAN
DET. 37/3/5
DET. 38/3/5
SECT. 33/3/5
SCALE 1/2"=1'-0"
METAL STRIP VENT CONTL.
METAL FLASH
CEILING PANEL
AXIS RIDGE BEAM LAMINATED
RIGHT SIDE ELEVATION
SCALE 1/4"=1'-0"
FRONT ELEVATION
SCALE 1/4"=1'-0"
REAR ELEVATION
SCALE 1/4"=1'-0"
LEFT SIDE ELEVATION
SCALE 1/4"=1'-0"
SECT. 34/3/5
SCALE 1"=1'-0"
PITCH 1"
TYPICAL TOILET COMPARTMENTS
SCALE 1/2"=1'-0"
DETAIL OF GUTTER TYPE DRAIN
NO SCALE
HEATER & WATER SYSTEM
DRAINAGE DIAGRAM
NO SCALE
WOMEN'S TOILET
PIPE ALLEY
UTILITY ROOM
MEN'S TOILET
FLOOR PLAN - ELECTRICAL
SCALE 1/4"=1'-0"
FLOOR PLAN - PLUMBING
SCALE 1/4"=1'-0"
DESIGNED BY
DRAWN BY
CHECKED BY
REVIEWED
ARCHITECTURAL
ENGINEERING
LANDSCAPE
APPROVED
REVISIONS
DATE
BY
NO.
MICHIGAN
DEPARTMENT OF CONSERVATION
PARKS AND RECREATION DIVISION
FORT WILKINS STATE PARK
TOILET & SHOWER BUILDING #41
SHEET NO. 3 OF 4
PLAN NO. 4-114