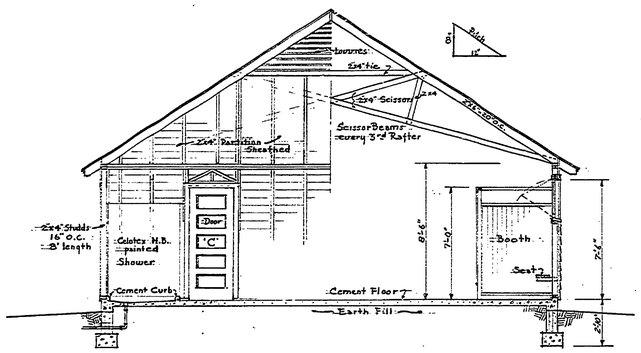

SECTION THRU DRESSING RM.
Scale 1/4" = 1'-0"

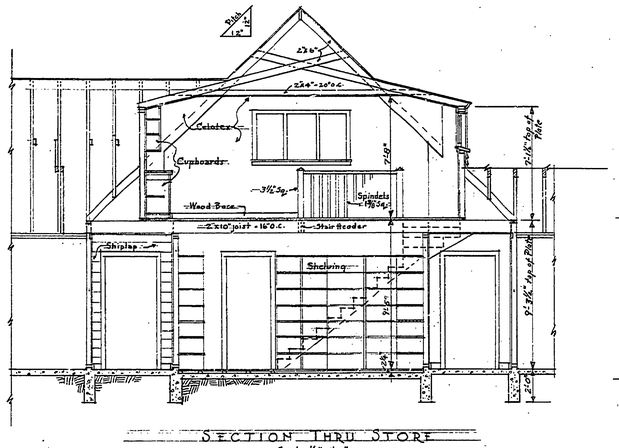

SECTION THRU STORE
Scale 1/4" = 1'-0"

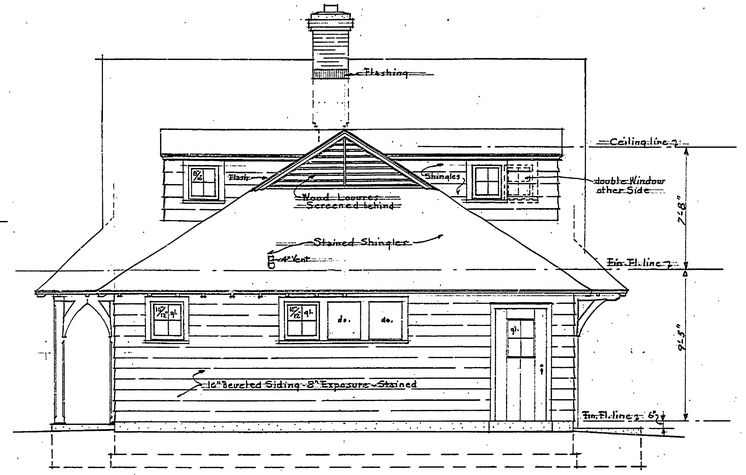

END ELEVATIONS
Scale 1/4" = 1'-0"

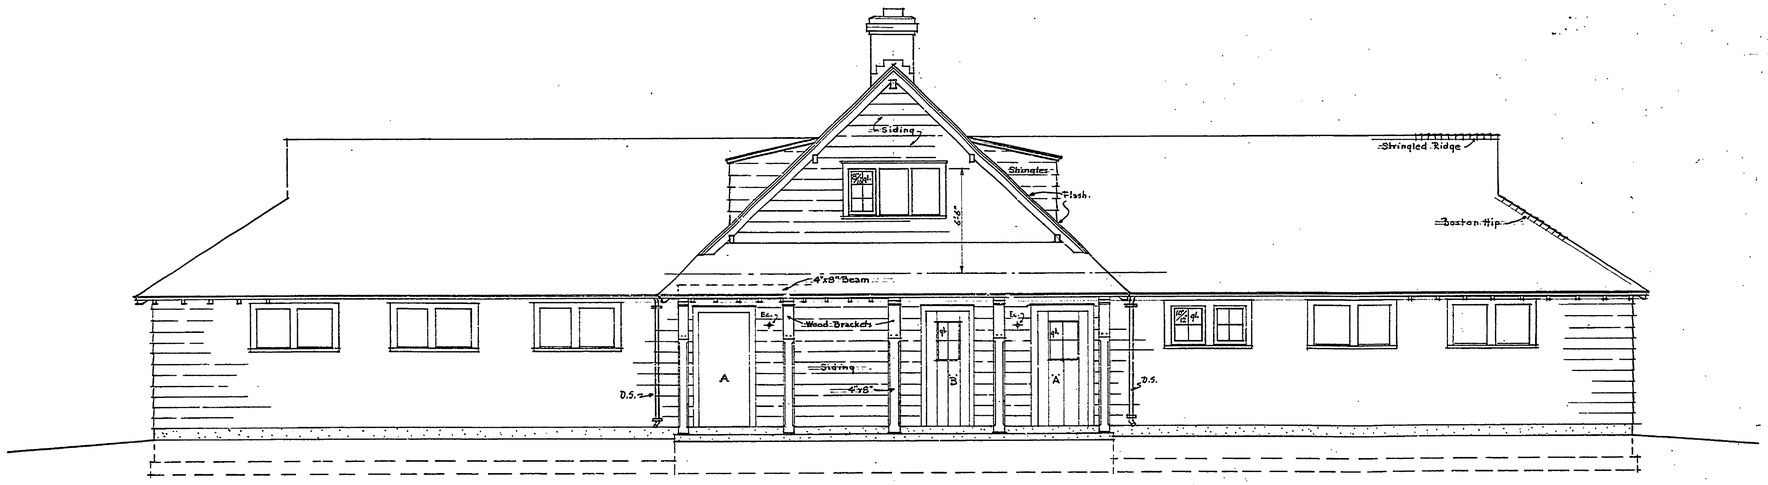

LAKE ELEVATION
Scale 1/4" = 1'-0"

*3

Drawn by RBH
Checked RBH
Date 8-10-33

A-105