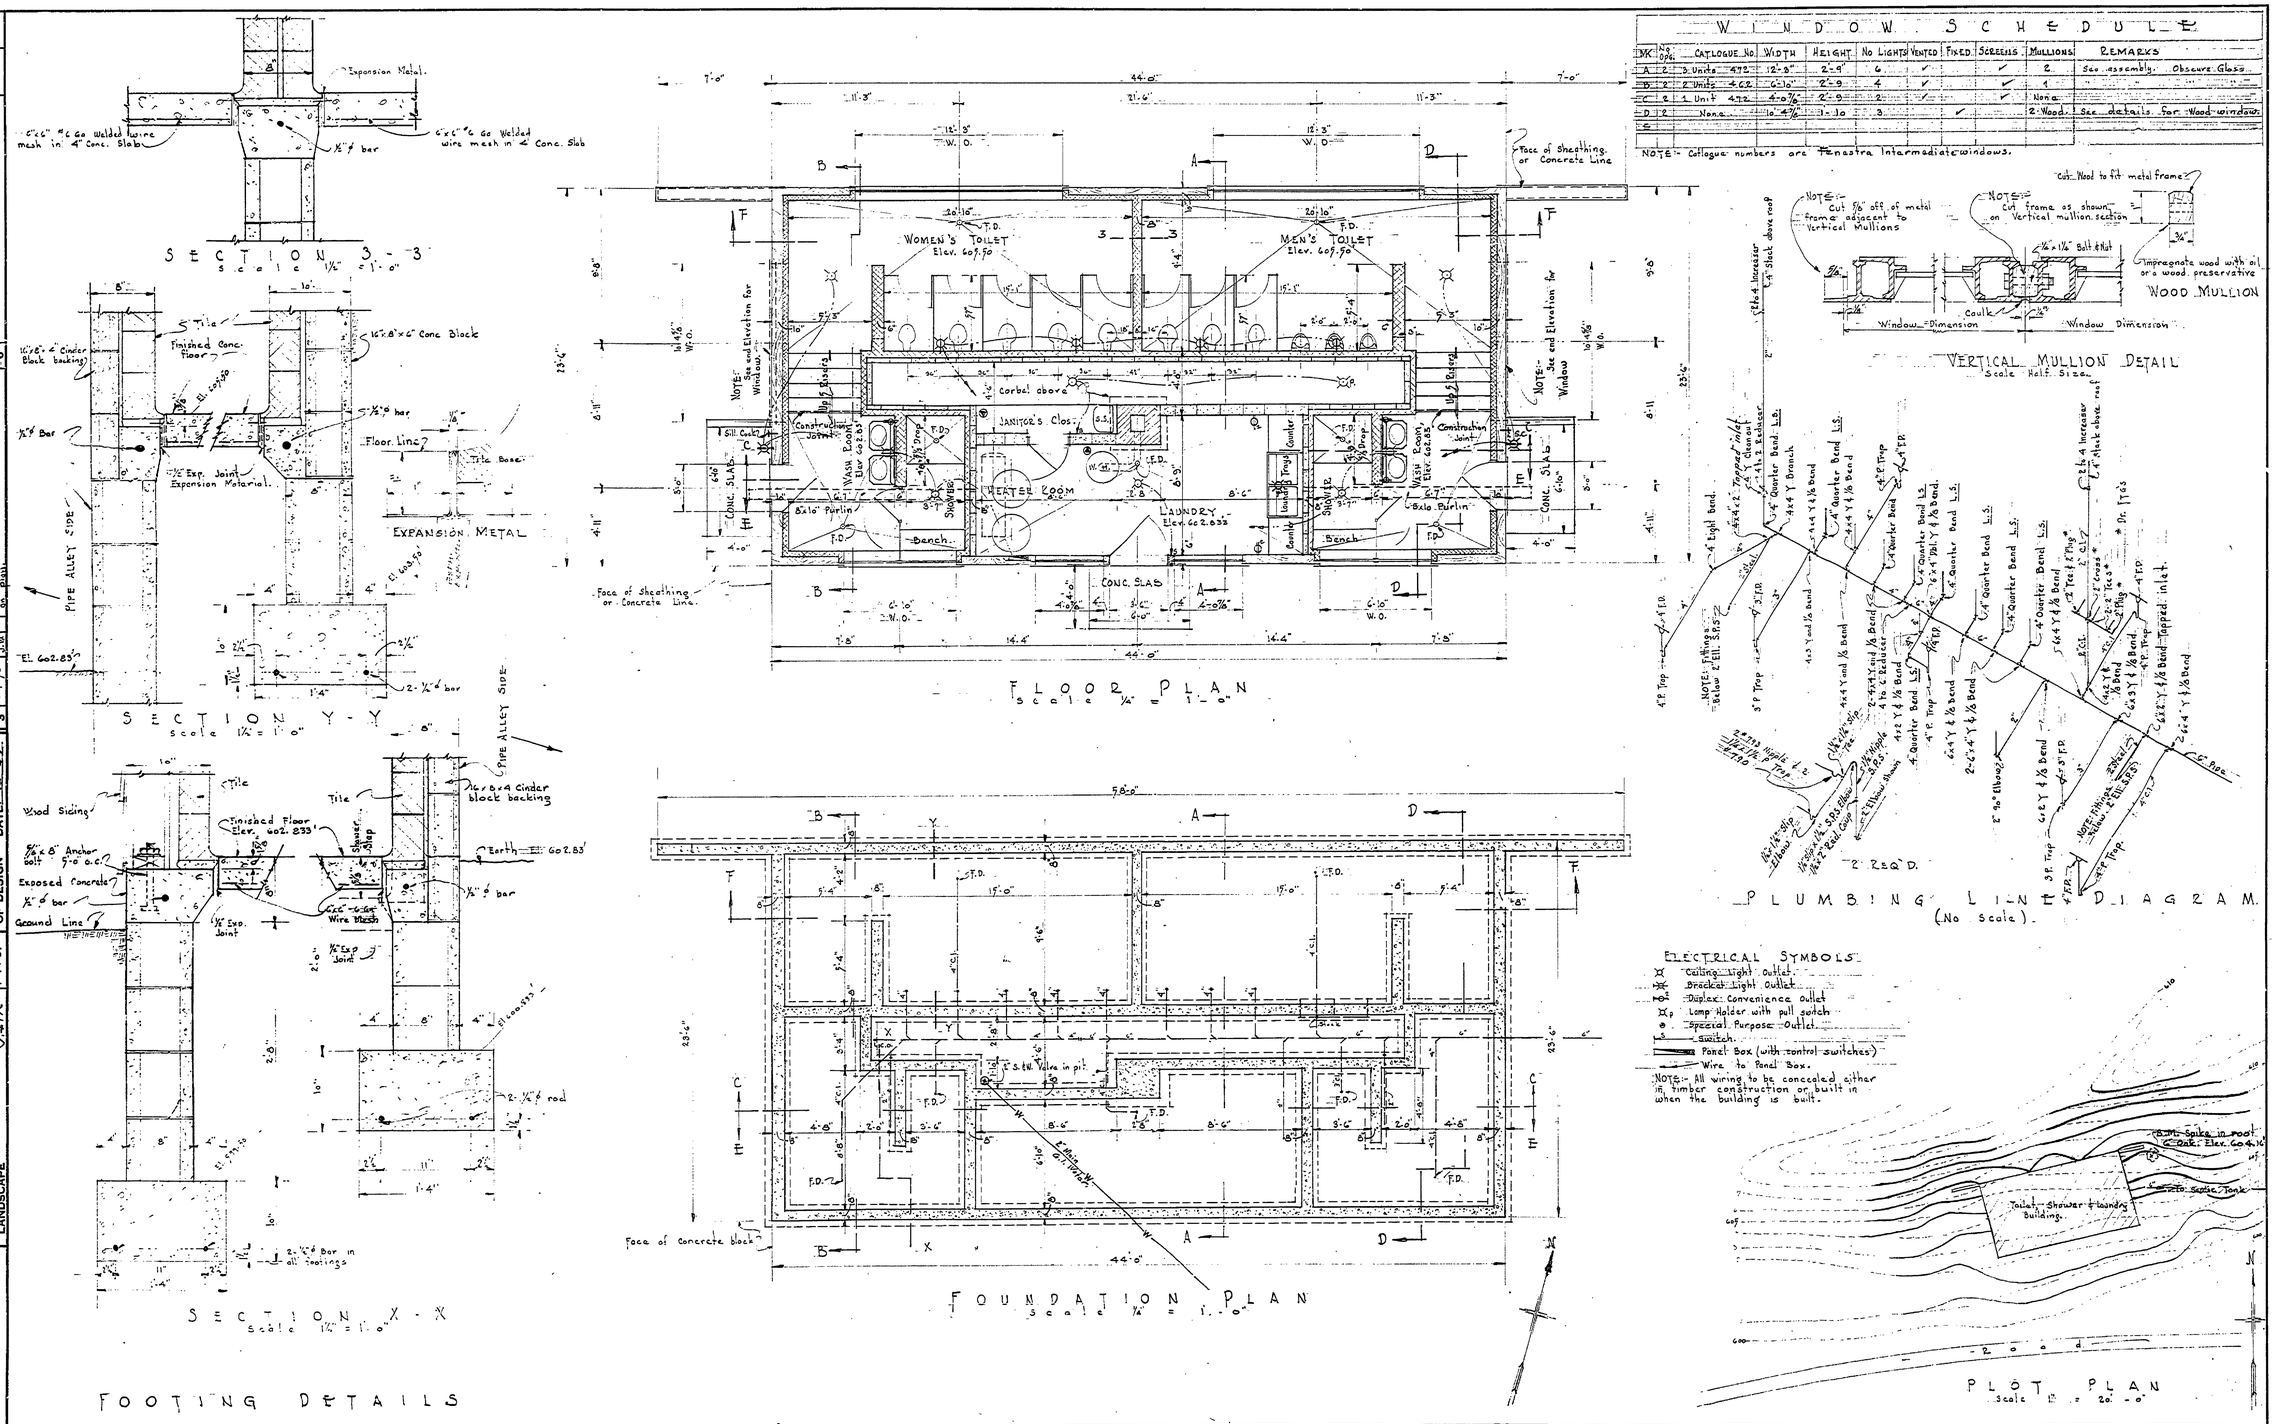

MK	No. req.	Catalogue No.	Width	Height	No Lights	Vented	Fixed	Screens	Mullions	Remarks
A	2	3 Units 472	12'-8"	2'-9"	6	✓		✓	2	See assembly. Obscure Glass
B	2	2 Units 462	6'-10"	2'-9	4	✓		✓	1	
C	2	1 Unit 472	4'-0⅞"	2'-9	2	✓		✓	None	
D	2	None	1'-4⅞"	1'-10	3		✓		2 Wood	See details for Wood window
E										

No.	Date	By	Revisions
1	3-14-51	J.W.F.	Mullion Details Added
2	1-9-52	J.W.F.	Section Lines E-E, F-F & D-D added
3	4-7-52	J.W.F.	Well Water Meters and Storage tank shown
4			
5			
6			

Approved by	Date	Reviewed by sections	Drawn by J.W.F.
Architectural	1-17-51	J.R.	Traced by J.W.F.
Engineering	1-8-52	H.C.M.	Checked by
Landscape	1-17-51	J.R.	Date

Chief in charge of design: Assistant — Date 1-18-51

MICHIGAN
DEPARTMENT OF CONSERVATION
PARKS AND RECREATION DIVISION

SLEEPER STATE PARK
CAMP GROUND
TOILET, SHOWER & LAUNDRY BLDG.

Sheet No. 1 of 5

Plan No. A-107