COMMERCIAL BLUEPRINT SERVICE 800 11-67

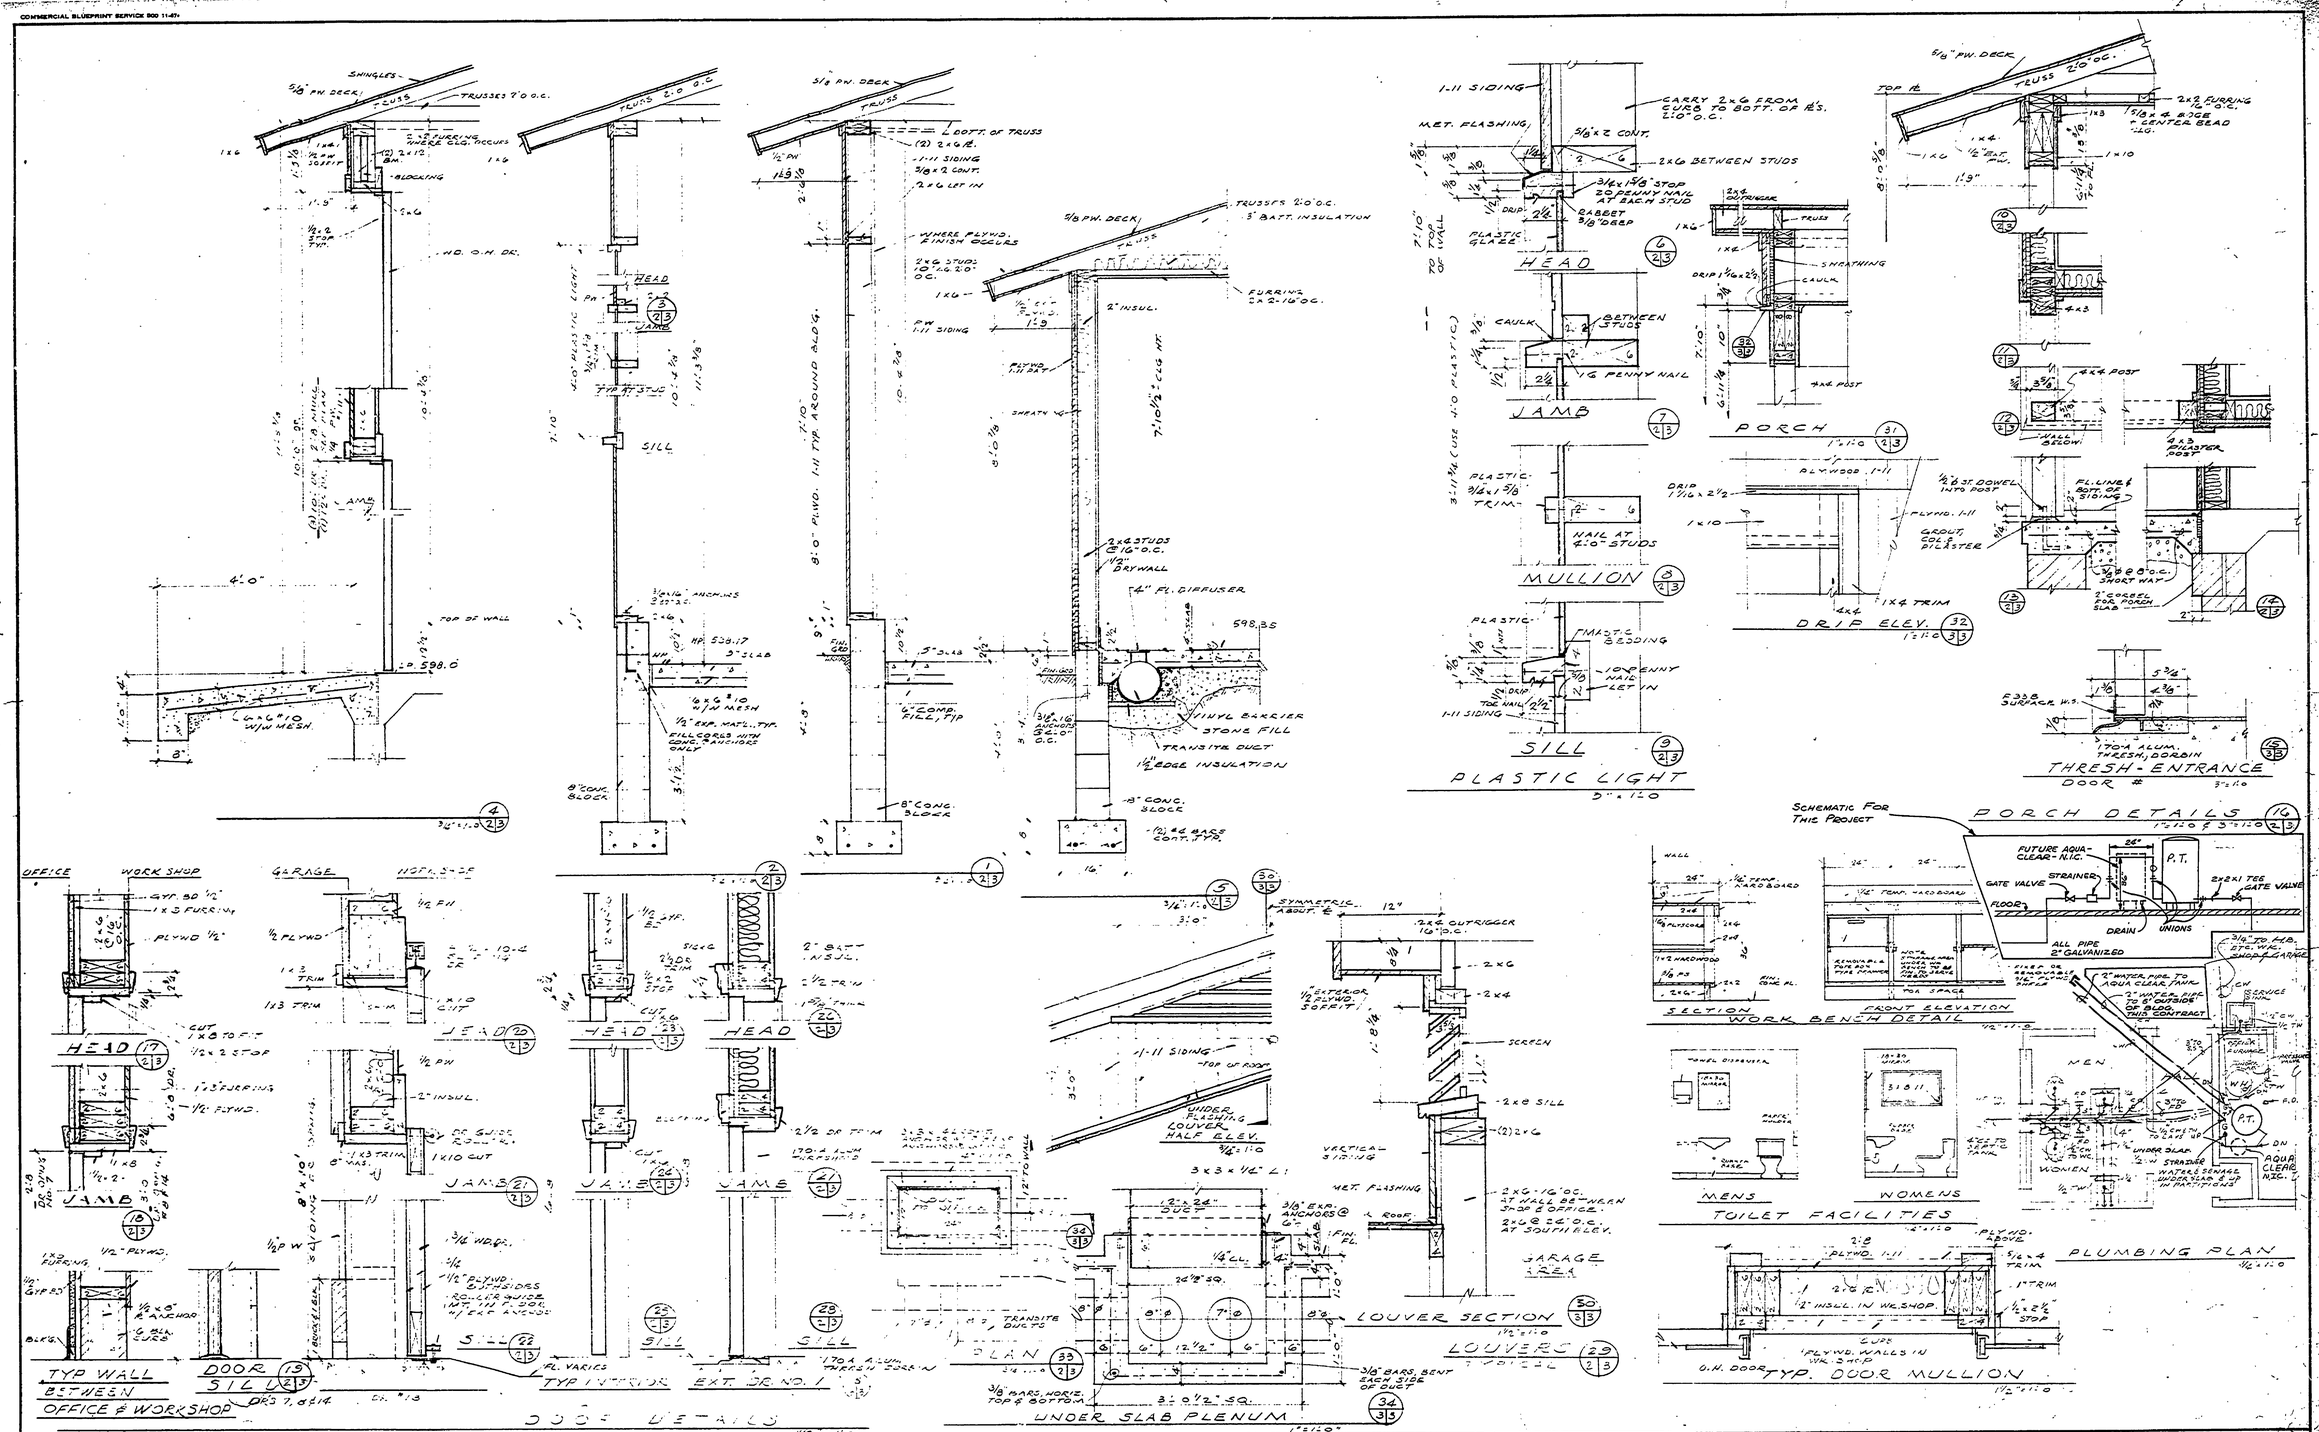

SURVEYED BY		DRAWN BY		NO.	DATE	BY	REVISIONS	NO.	DATE	BY	REVISIONS
DESIGNED BY		CHECKED BY		1.				3.			
	DATE		DATE	2.				4.			

MICHIGAN
DEPARTMENT OF CONSERVATION

SLEEPER STATE PARK
OFFICE & SERVICE GARAGE

SHEET NO. 2 OF 2
FOR PROJECT NO. PA 110-75-2499-067-CB

CONSTRUCTION DETAILS
SHEET 2 OF 2 | PLAN NO. A111