COMMERCIAL BLUEPRINT SERVICE 800 11-67

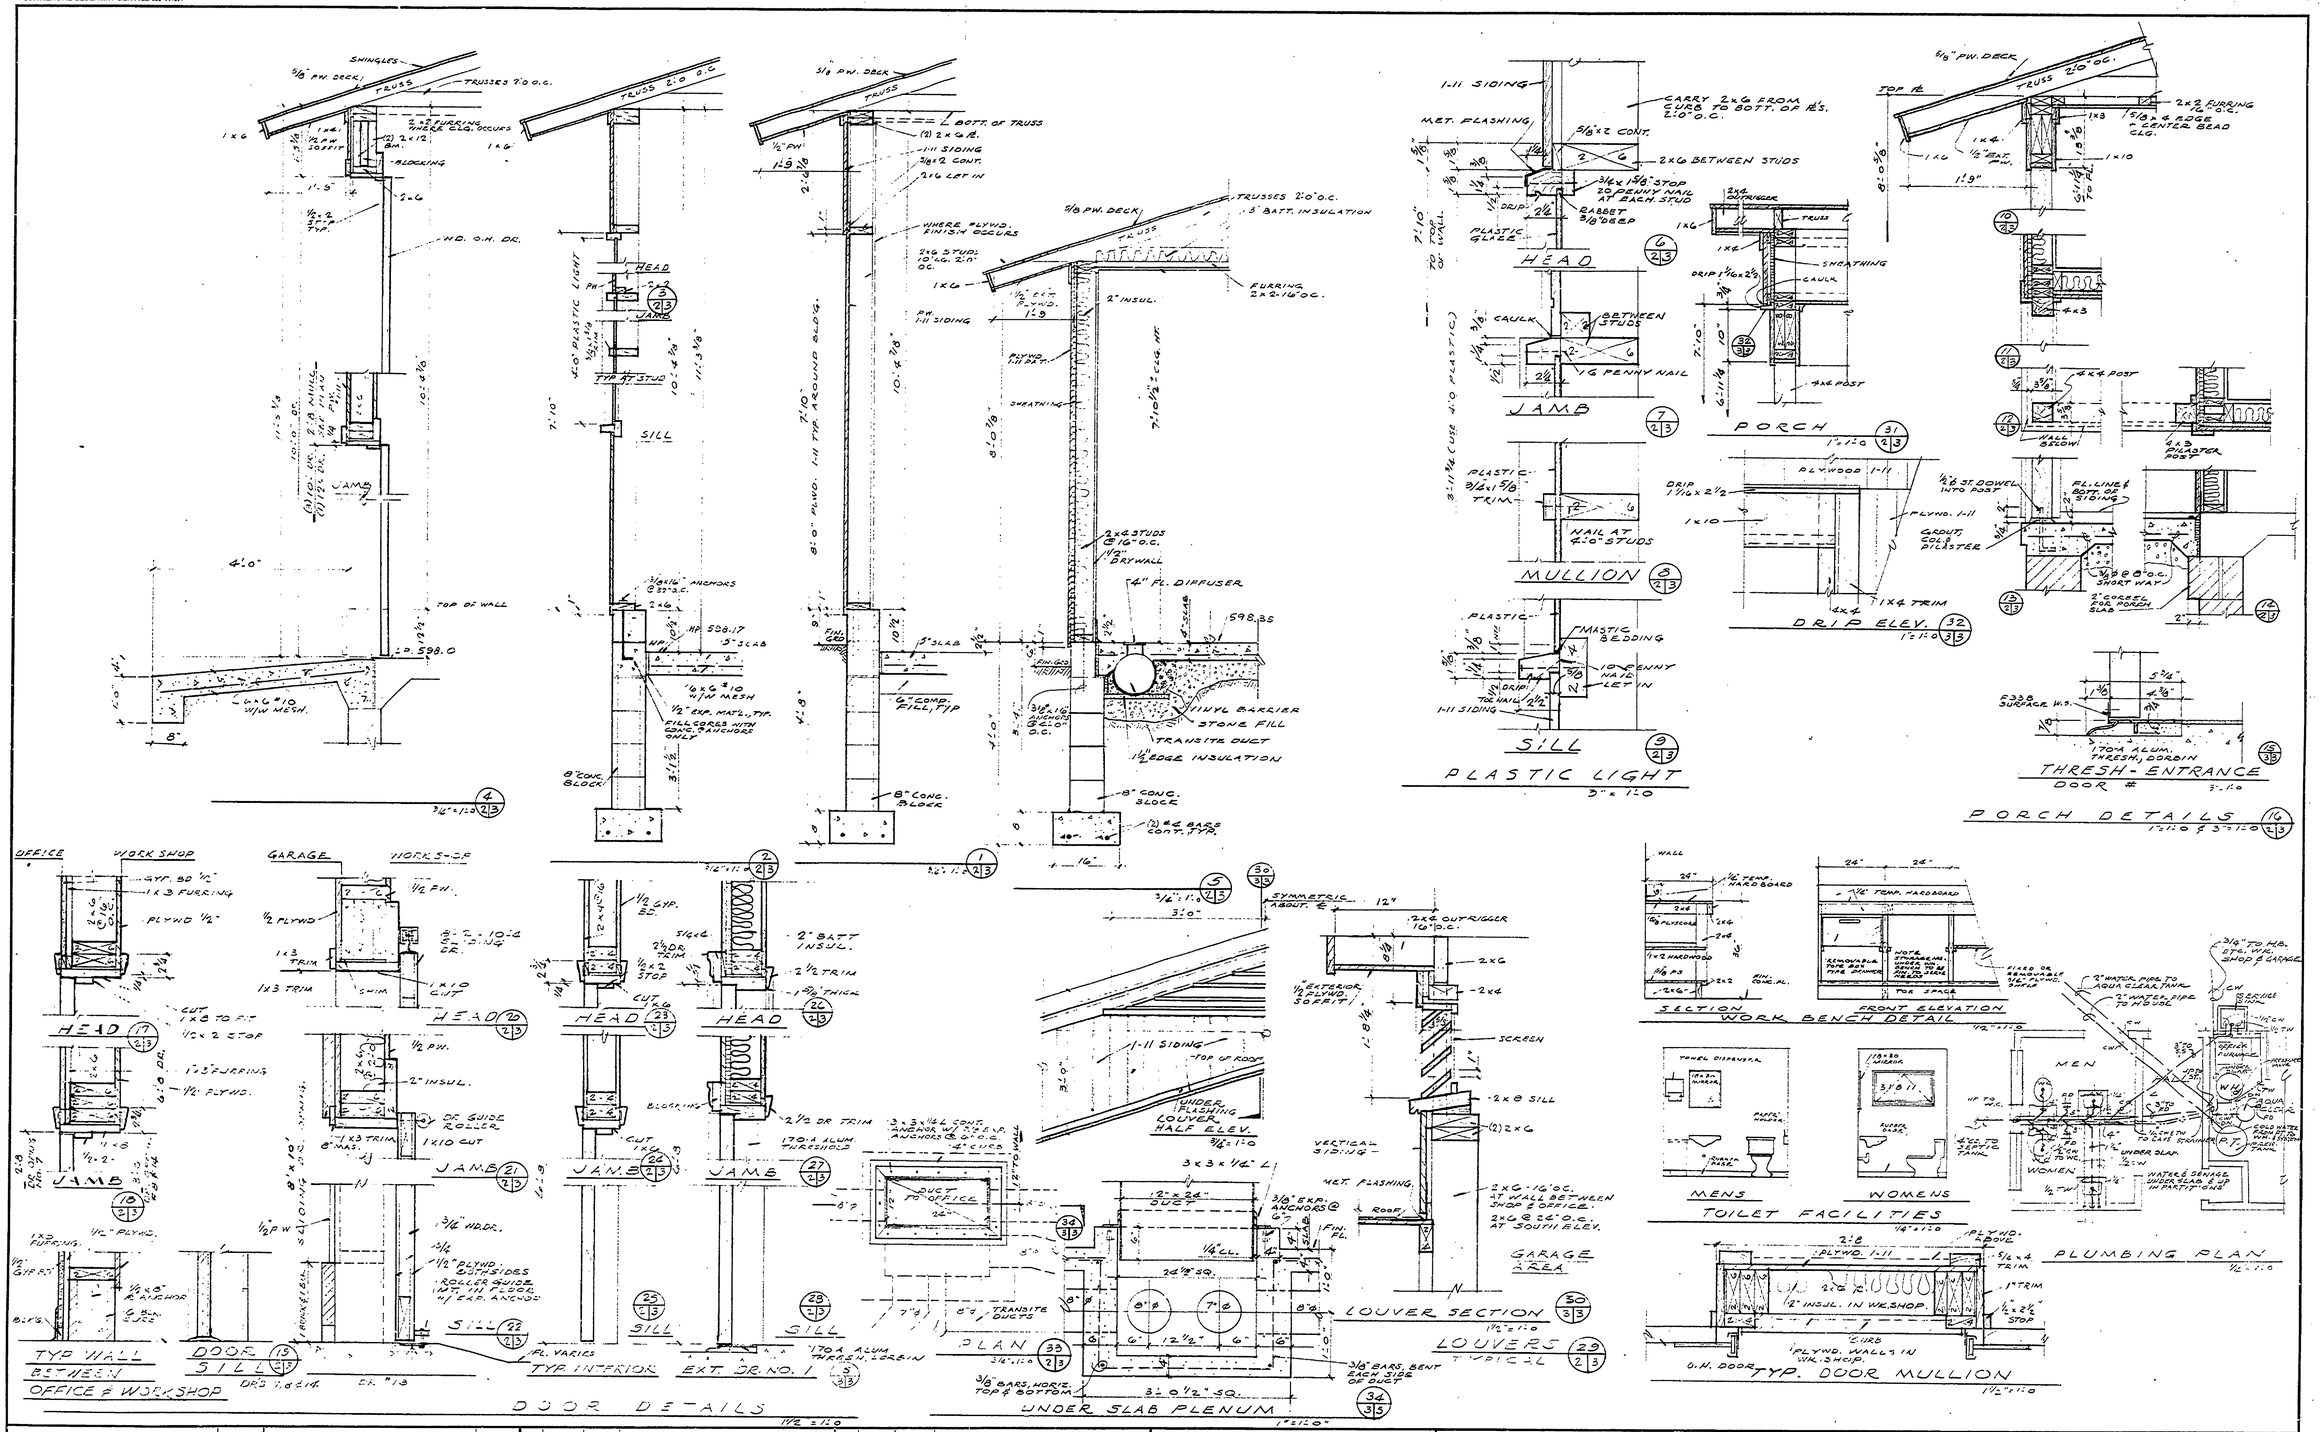

SURVEYED BY		DRAWN BY		NO.	DATE	BY	REVISIONS	NO.	DATE	BY	REVISIONS
DESIGNED BY		CHECKED BY		1.				3.			
DATE		DATE		2.				4.			

MICHIGAN
DEPARTMENT OF CONSERVATION

SLEEPER STATE PARK
OFFICE & SERVICE GARAGE

SHEET NO. 3 OF 8
FOR PROJECT NO. RIII PA 108 5124 2 00 067

CONSTRUCTION DETAILS

SHEET 3 OF 7 PLAN NO. A111