COMMERCIAL BLUEPRINT SERVICE 800 11-67

SLEEPER STATE PARK
ASSISTANT MANAGERS RESIDENCE

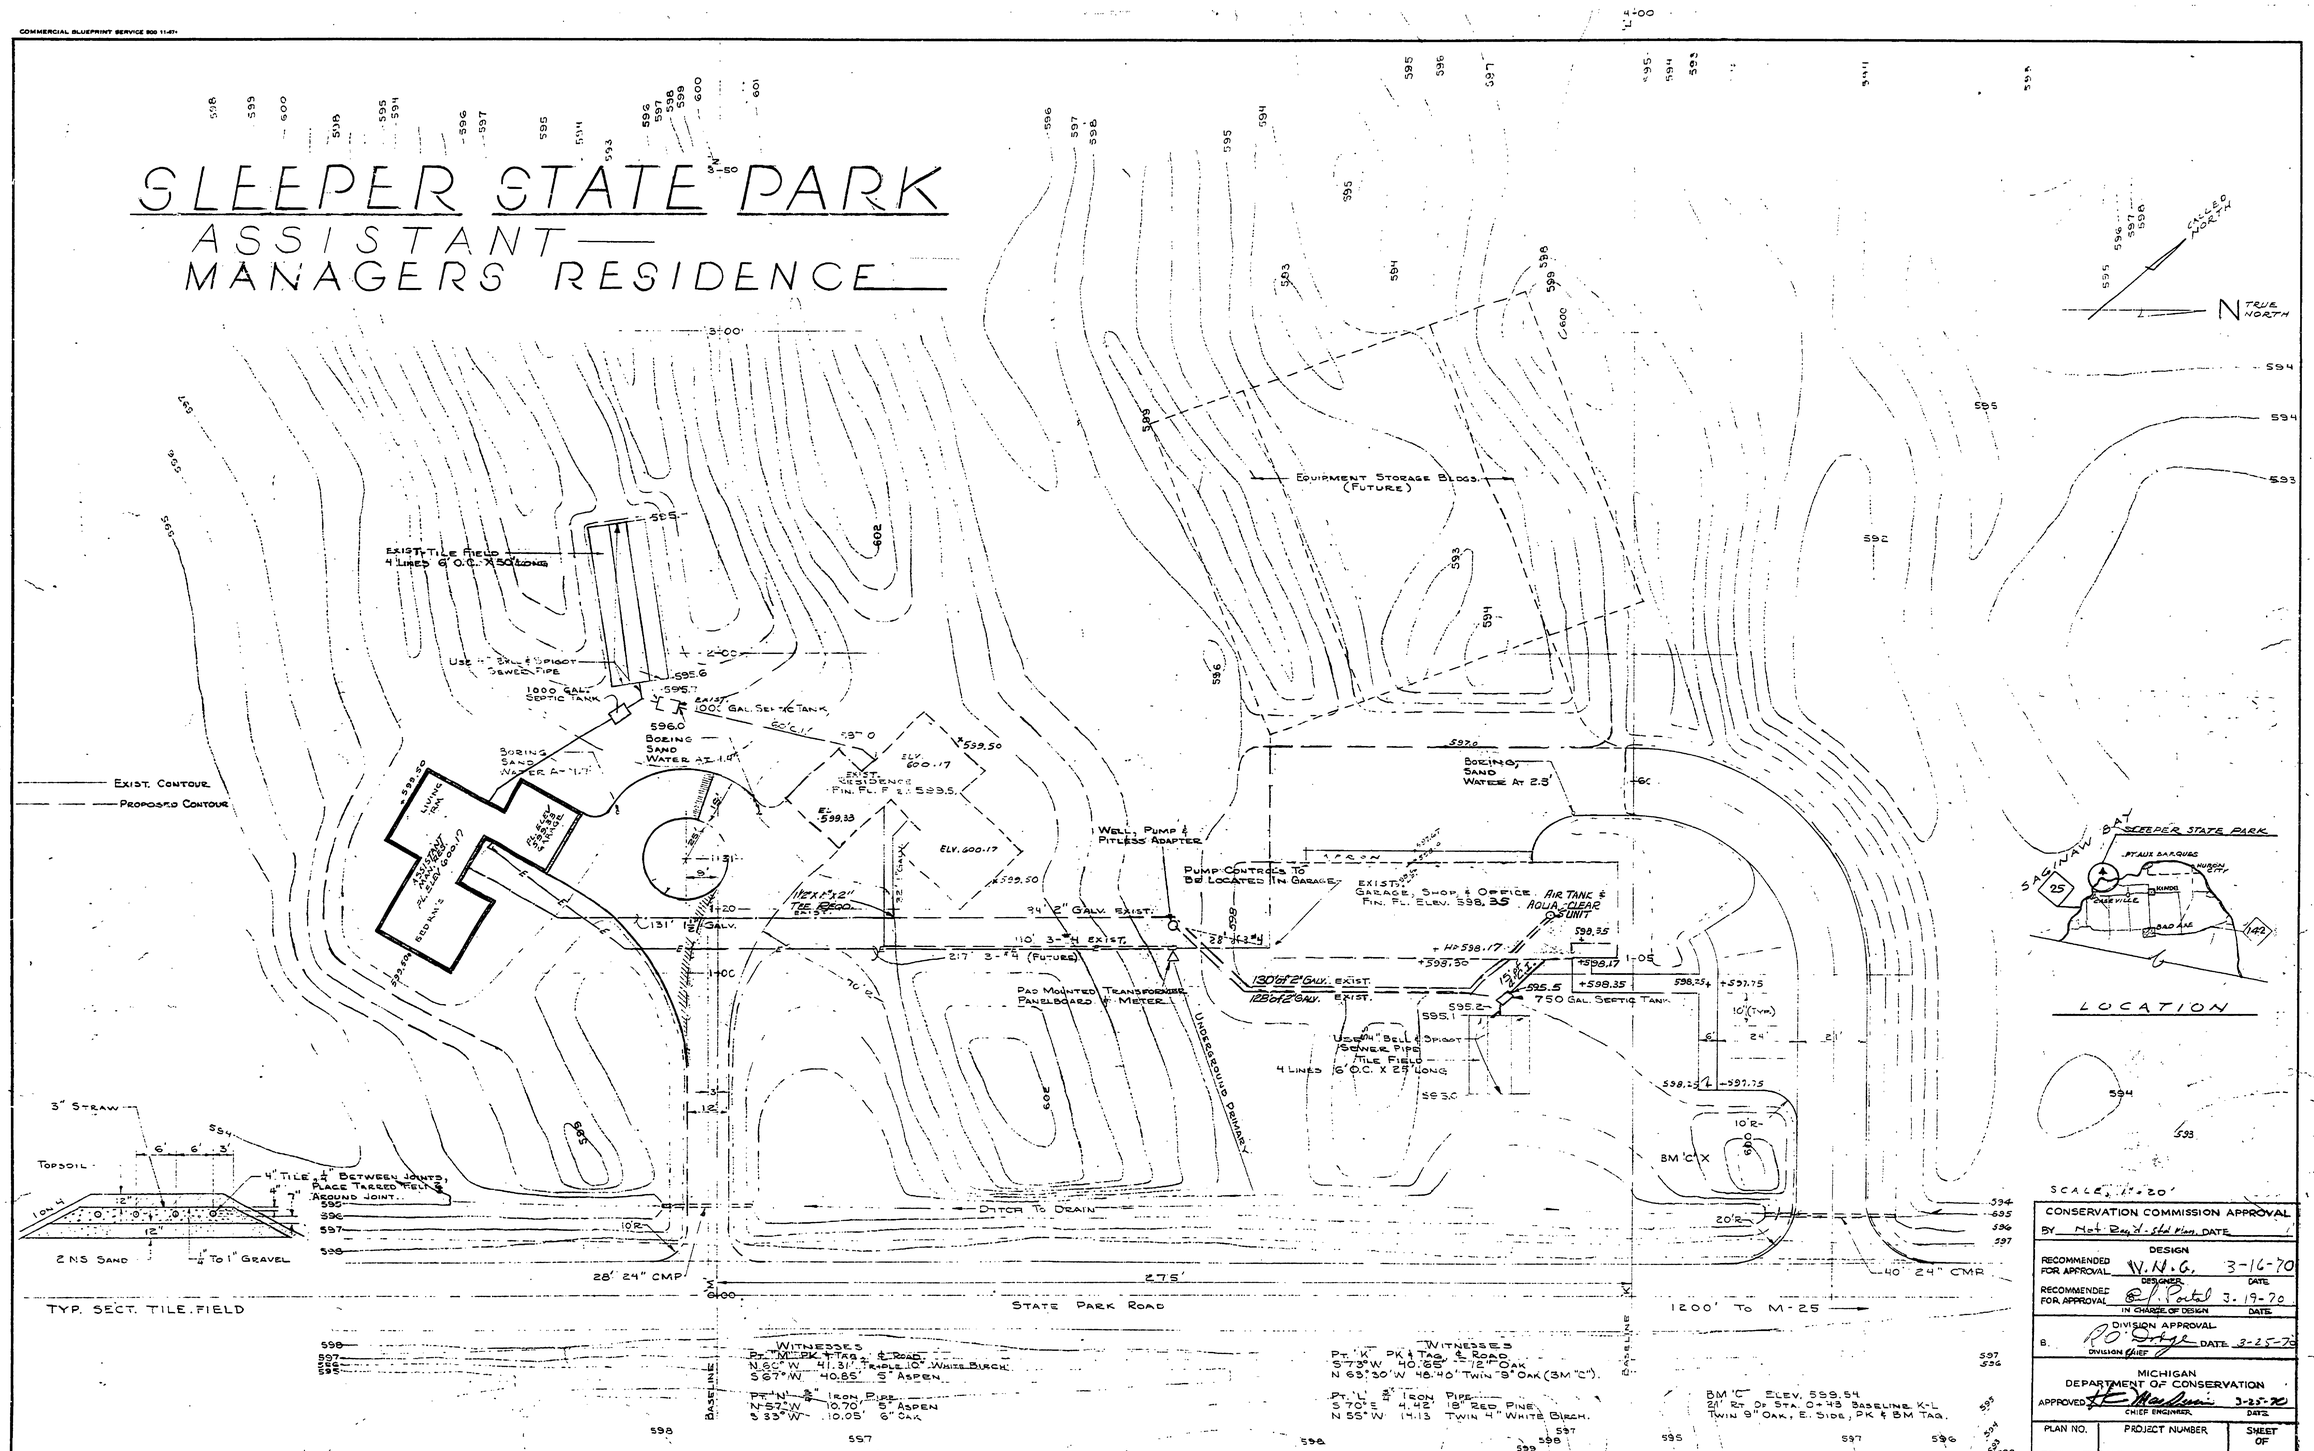

CONSERVATION COMMISSION APPROVAL
BY Mot. Bay, W. Std Plan DATE

DESIGN		
RECOMMENDED FOR APPROVAL	W.N.G.	3-16-70
RECOMMENDED FOR APPROVAL	DESIGNER R. J. Postal	DATE 3-19-70
	IN CHARGE OF DESIGN	DATE
DIVISION APPROVAL		
B.	R. O. Dodge, DIVISION CHIEF	DATE 3-25-70
MICHIGAN DEPARTMENT OF CONSERVATION		
APPROVED	H. E. Machan, CHIEF ENGINEER	DATE 3-25-70

PLAN NO.	PROJECT NUMBER	SHEET OF

SURVEYED BY		DRAWN BY J.Y. & R.R.	
DESIGNED BY		CHECKED BY H.J.H. W.N.G.	
	DATE		DATE

NO.	DATE	BY	REVISIONS	NO.	DATE	BY	REVISIONS
1.	8-4-69	JNW	Water Service	3.			
2.				4.			

MICHIGAN DEPARTMENT OF CONSERVATION

SLEEPER STATE PARK ASSISTANT MANAGERS RESIDENCE

SHEET NO. 1 OF 6
FOR PROJECT NO # 1060

SLEEPER STATE PARK
SHEET 1 OF 6 PLAN NO. A 113