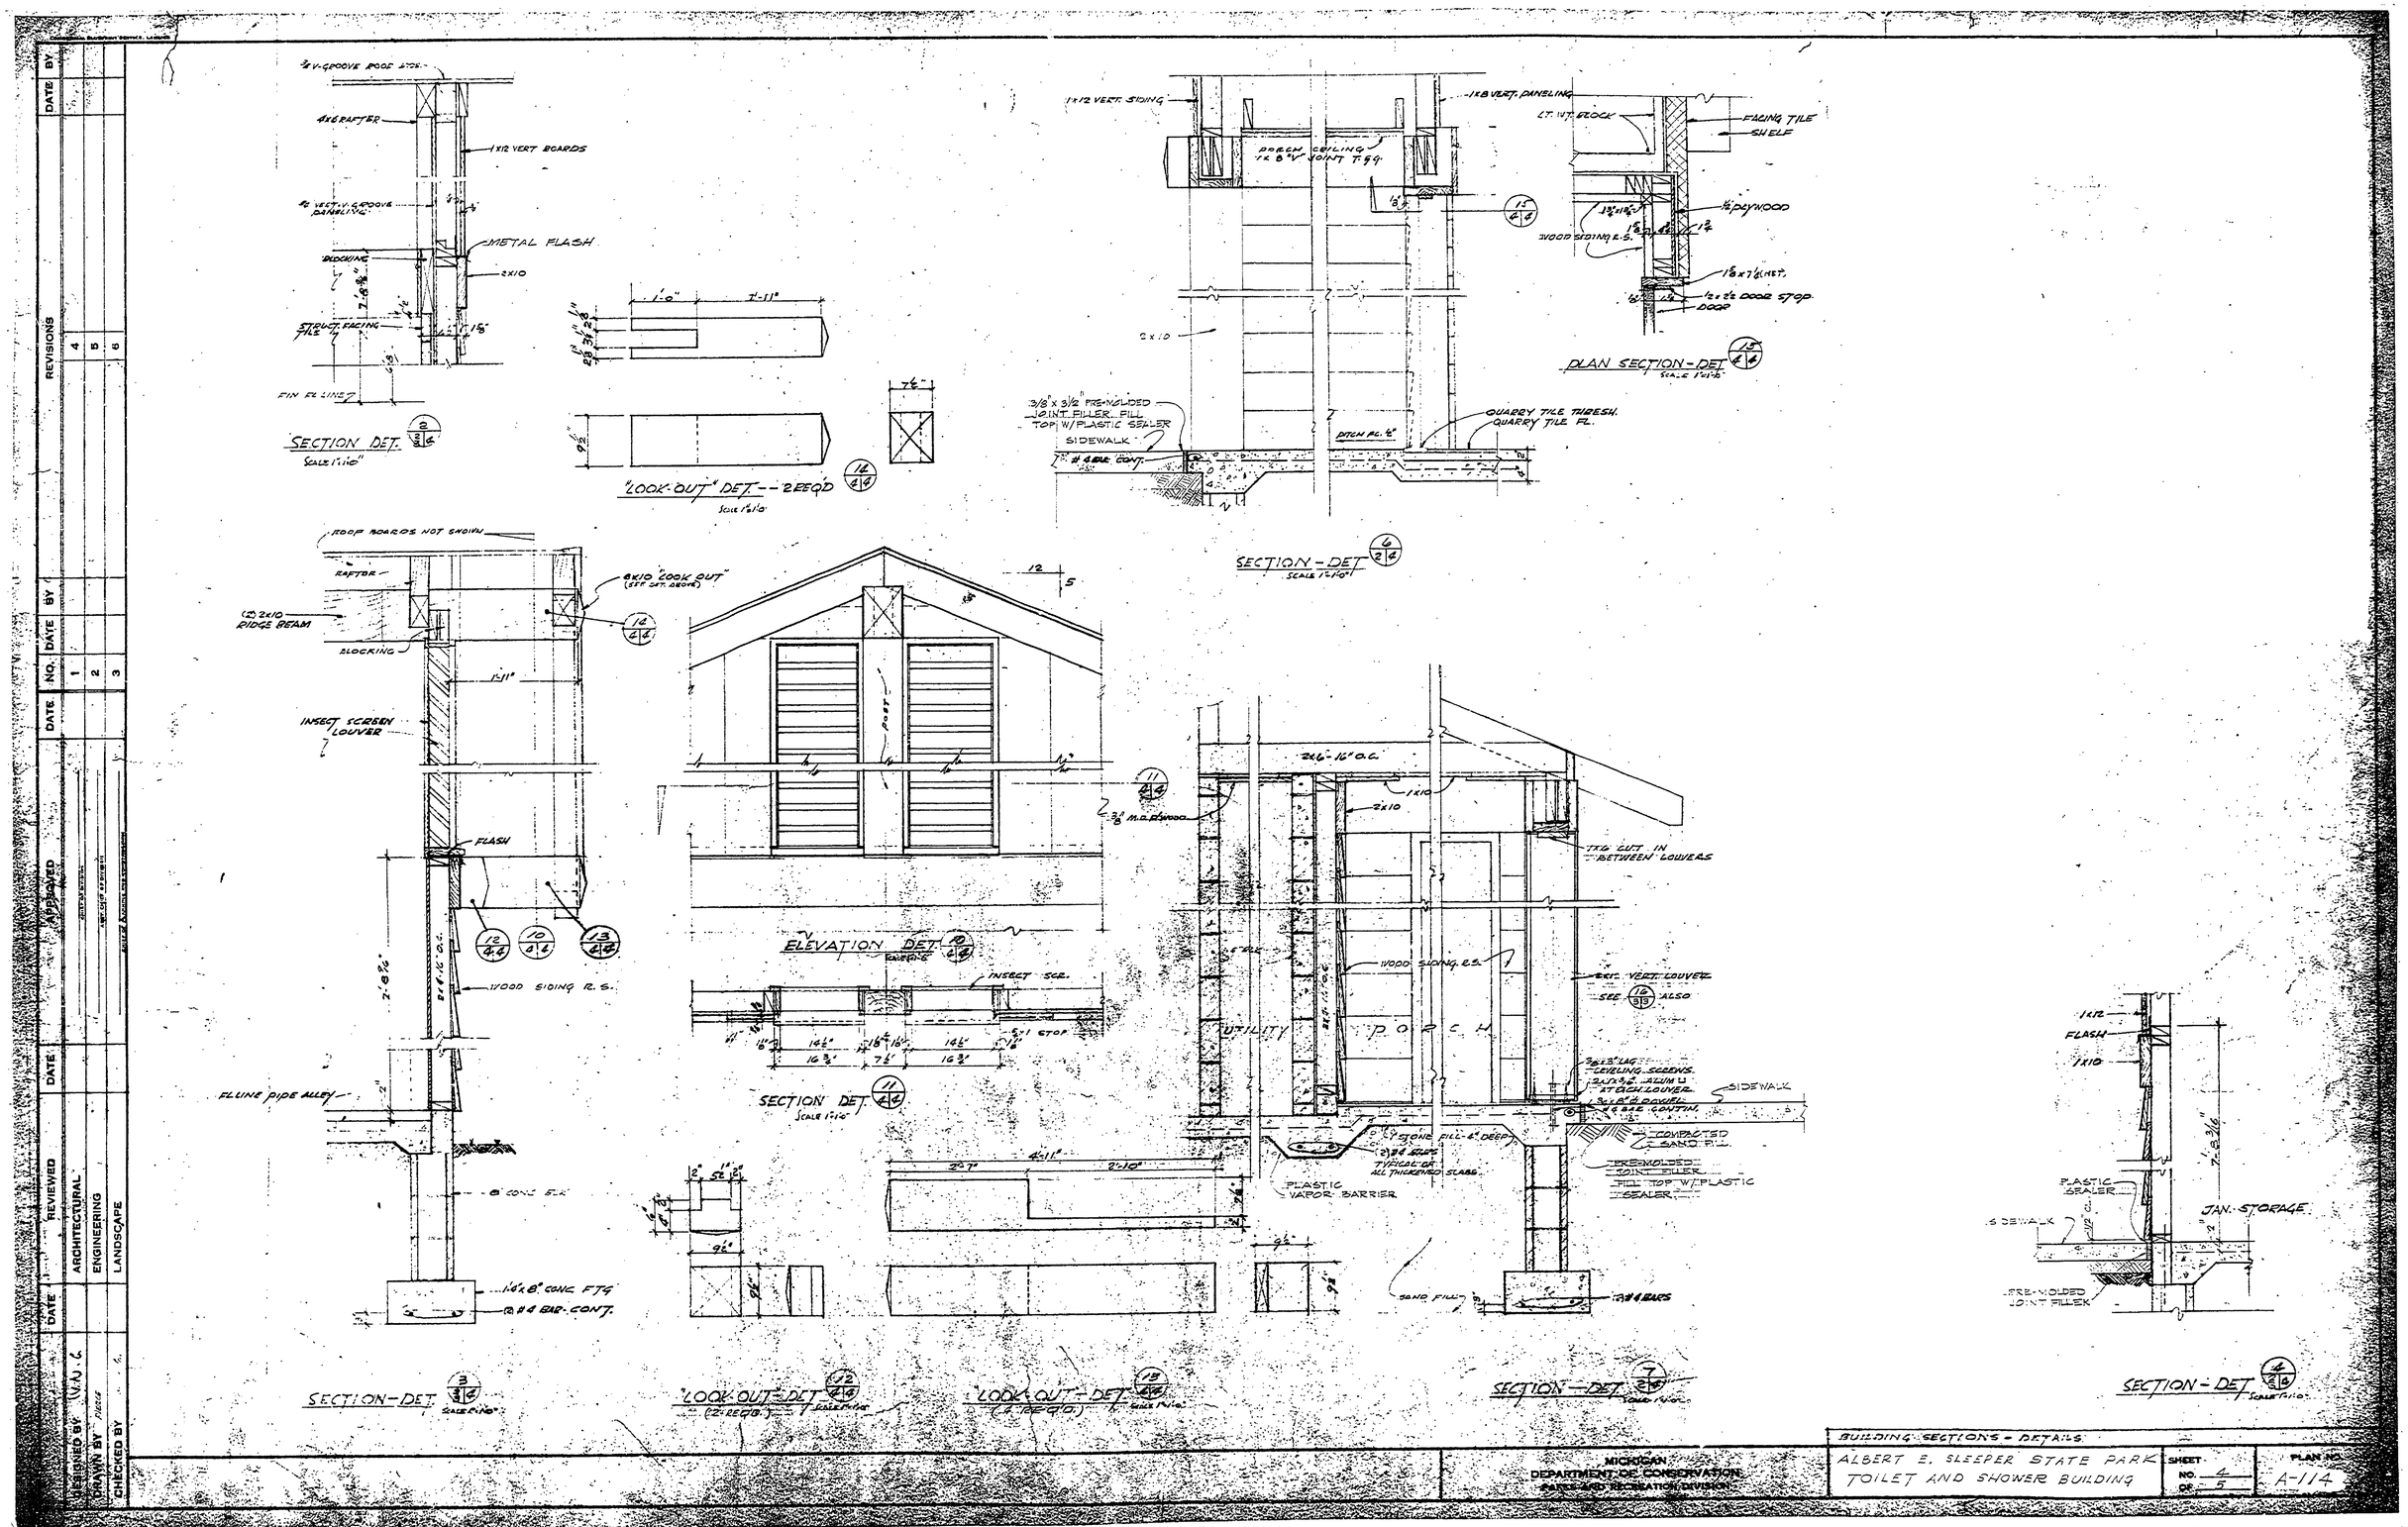
SECTION DET.
SCALE 1"=1'-0"
"LOOK-OUT" DET. -- 2 REQ'D
SCALE 1"=1'-0"
SECTION - DET
SCALE 1"=1'-0"
PLAN SECTION - DET
SCALE 1"=1'-0"
SECTION - DET
SCALE 1"=1'-0"
ELEVATION DET.
SECTION DET.
SCALE 1"=1'-0"
UTILITY
P. O R C H
SECTION - DET
SCALE 1"=1'-0"
"LOOK-OUT" DET.
(2 REQ'D.)
SCALE 1"=1'-0"
"LOOK-OUT" DET.
(4 REQ'D.)
SCALE 1"=1'-0"
SECTION - DET
SCALE 1"=1'-0"
SECTION - DET
SCALE 1"=1'-0"
BUILDING SECTIONS - DETAILS
MICHIGAN
DEPARTMENT OF CONSERVATION
PARKS AND RECREATION DIVISION
ALBERT E. SLEEPER STATE PARK
TOILET AND SHOWER BUILDING
SHEET NO. 4 OF 5
PLAN NO. A-114
DATE
BY
REVISIONS
NO.
DATE
REVIEWED
APPROVED
ARCHITECTURAL
ENGINEERING
LANDSCAPE
DESIGNED BY
DRAWN BY
CHECKED BY