RI-1038 COMMERCIAL BLUEPRINT SERVICE 900 6-72 51714+

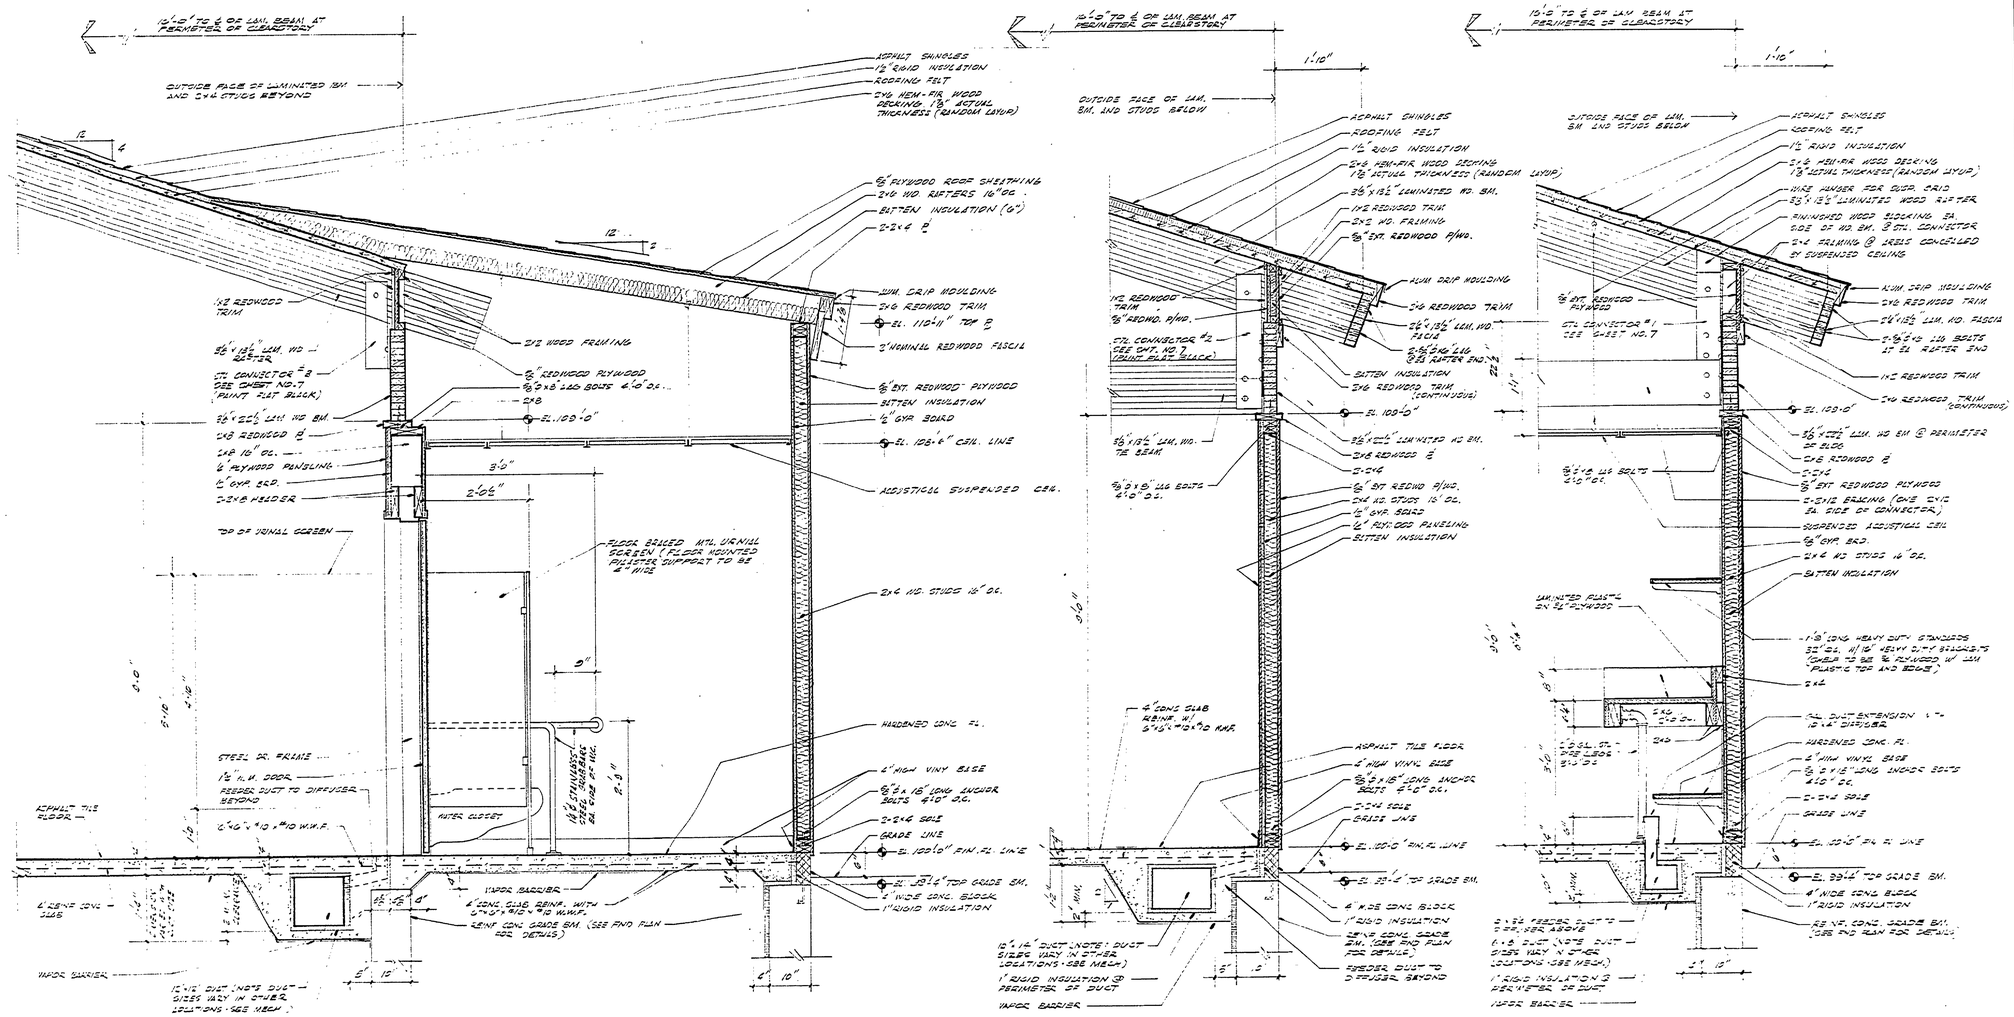

SURVEYED BY		DRAWN BY J. COAKLEY	1/96	NO.	DATE	BY	REVISIONS	NO.	DATE	BY	REVISIONS	MICHIGAN DEPARTMENT OF NATURAL RESOURCES	WALL SECTIONS
DESIGNED BY		CHECKED BY		1.				3.					SHEET TITLE
	DATE		DATE	2.				4.					

AREA OR PARK: SLEEPER STATE PARK
PROJECT: MESS HALL
PROJECT NO. 04-1201
SHEET 5 OF 11
PLAN NO. A-115