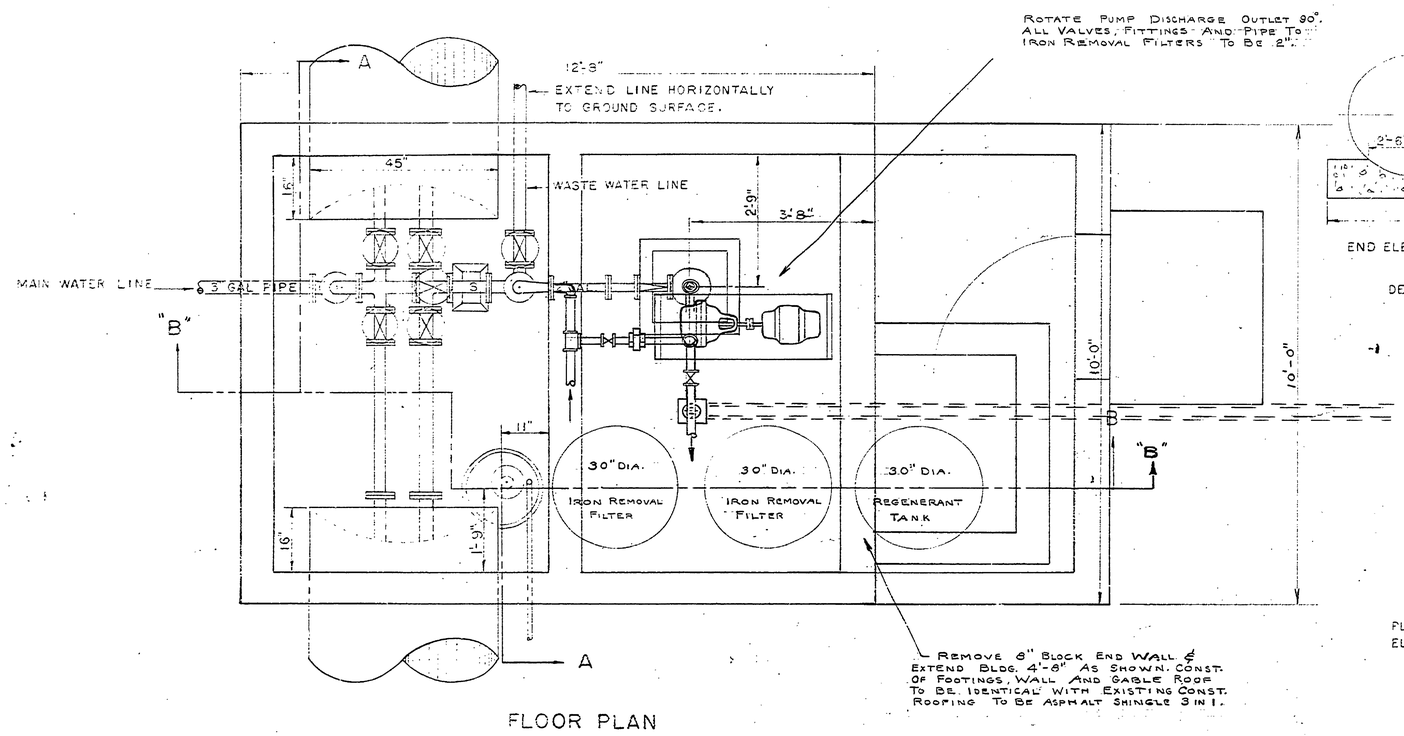

FLOOR PLAN

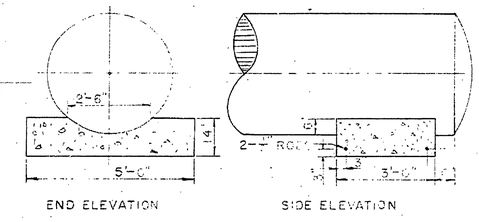

DETAIL OF TANK SUPPORT

SCALE 1/2" = 1'

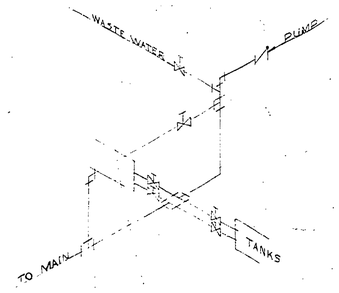

ISOMETRIC

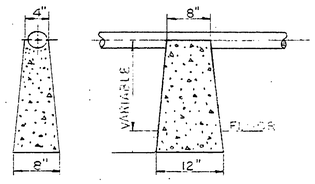

DETAIL OF PIPE SUPPORT

PLACE SUPPORT AT POINT INDICATED ON PLAN ELEV. BY LETTER "S". SCALE 1"=1'

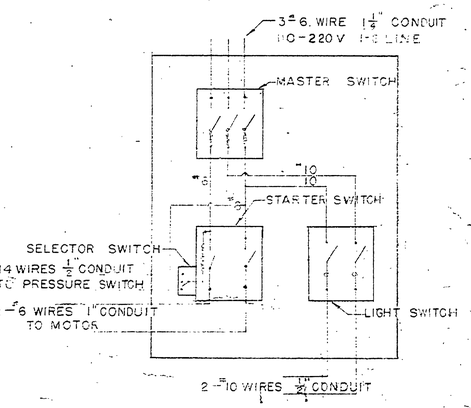

SWITCHBOARD PLAN

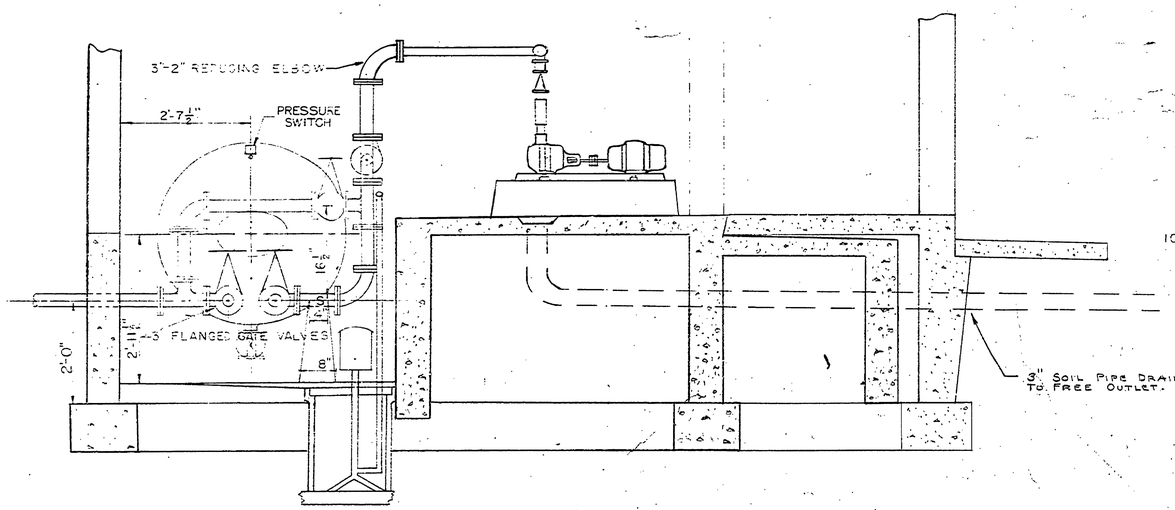

SECTION B-B

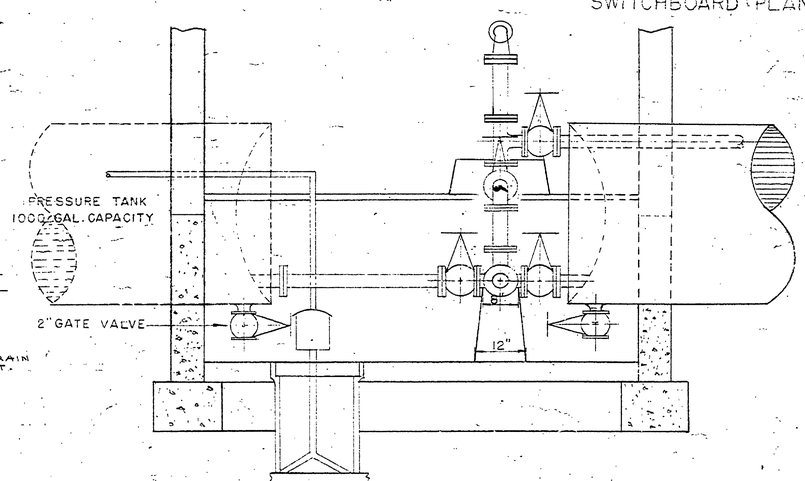

SECTION A-A

NO.	DATE	BY	REVISIONS		
1			4		
2			5		
3			6		

APPROVED BY [signature] ASSISTANT CHIEF IN CHARGE OF DESIGN — DATE 3-27-47

REVIEWED BY SECTIONS		DATE
ARCHITECTURAL	A.H.S.	3-27-47
ENGINEERING	H.C.H.	3-26-47
LANDSCAPE	D.A.L.	3-21-47

DRAWN BY J.D.M.
TRACED BY
CHECKED BY E.J.R.
DATE 3-21-47

MICHIGAN
DEPARTMENT OF CONSERVATION
STATE PARKS DIVISION

SLEEPER STATE PARK
GROUP CAMP PUMP HOUSE PIPING
SCALE 1/4" = 1'

SHEET NO. 1 OF 1

PLAN NO. E.104