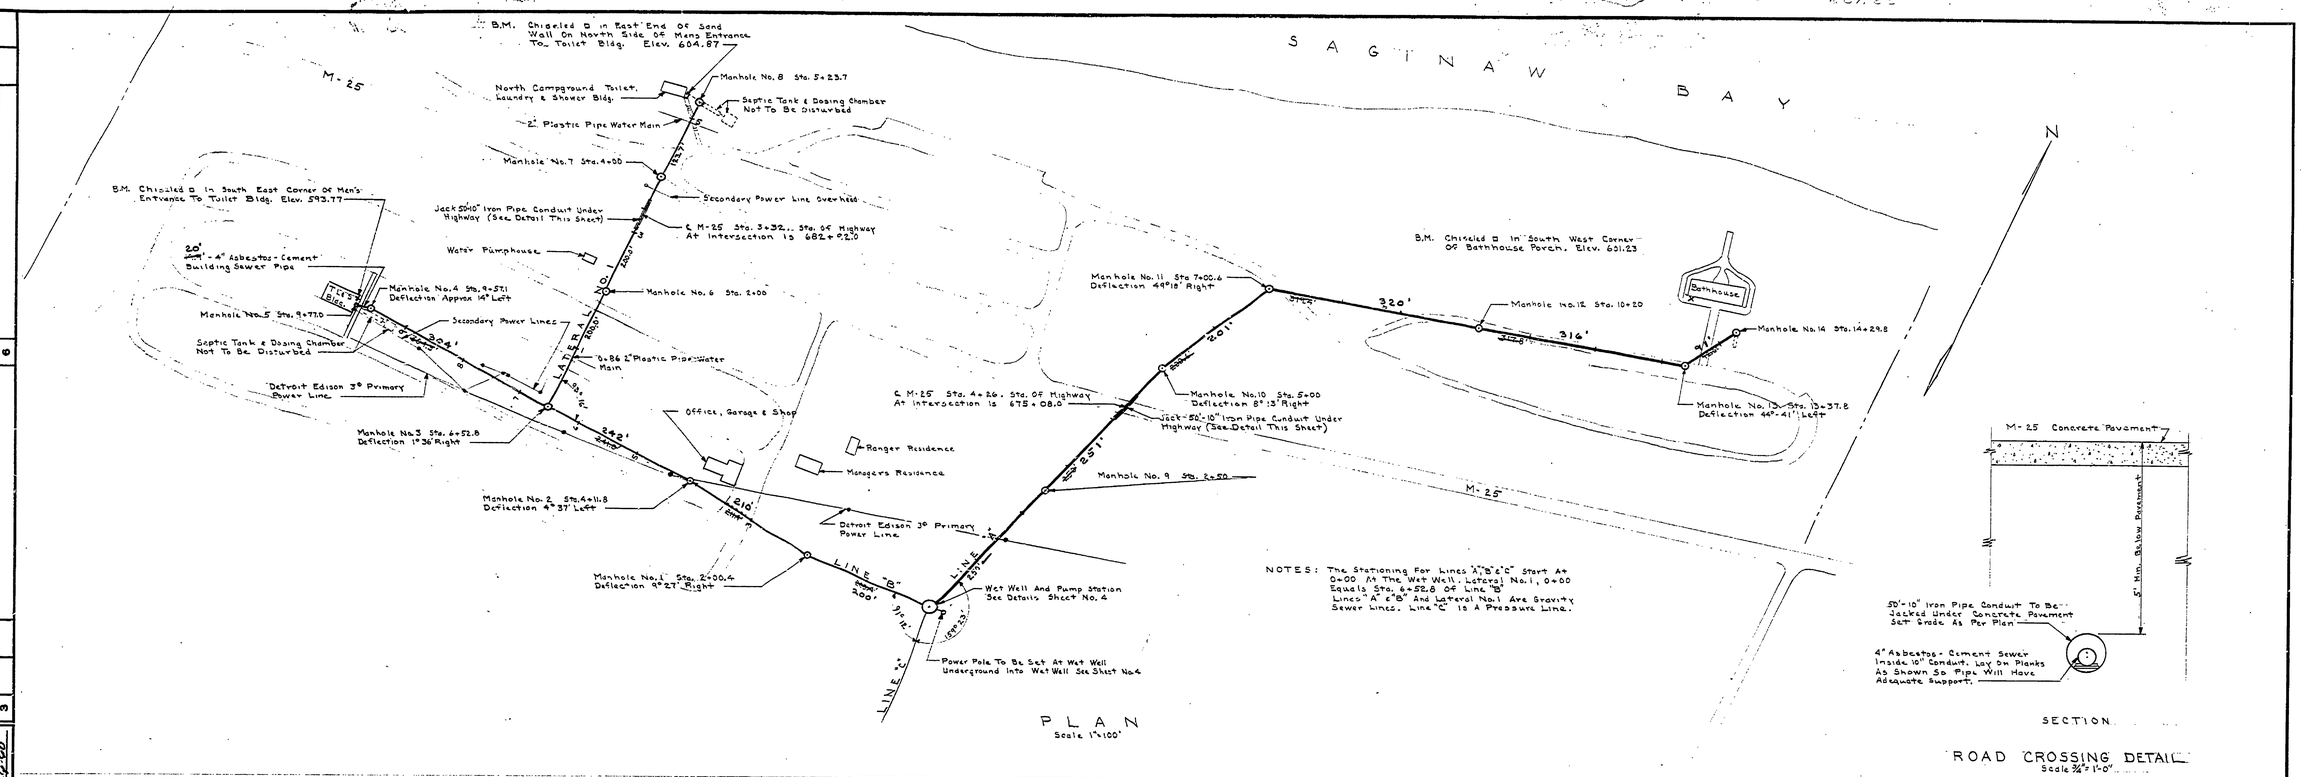

NOTES: The Stationing For Lines "A" "B" & "C" Start At 0+00 At The Wet Well. Lateral No. 1, 0+00 Equals Sta. 6+52.8 Of Line "B". Lines "A" & "B" And Lateral No. 1 Are Gravity Sewer Lines. Line "C" Is A Pressure Line.

PLAN
Scale 1" = 100'

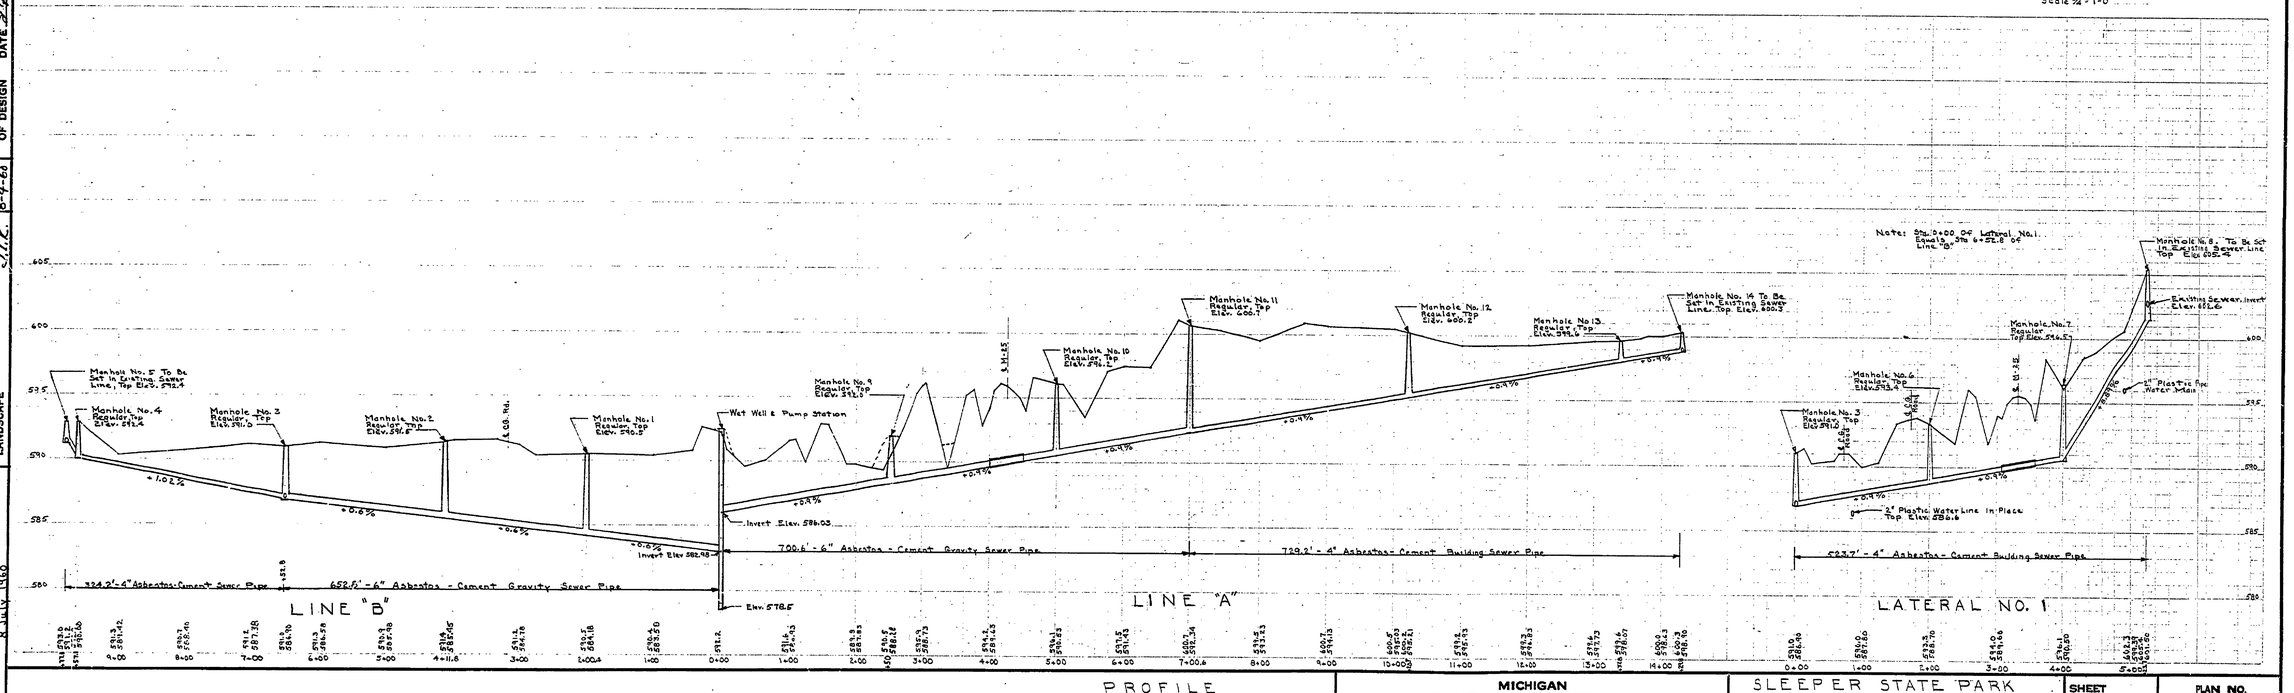

PROFILE
Scale: Hor. 1" = 100' Ver. 1" = 2'

DRAWN BY	B.H.G.		
TRACED BY			
CHECKED BY	F. J. P.		
DATE	8 July 1960		

REVIEWED BY SECTIONS		DATE
ARCHITECTURAL	J.T.R.	8-9-60
ENGINEERING	J.T.R.	8-9-60
LANDSCAPE	J.T.R.	8-9-60

APPROVED BY [signature]
ASSISTANT CHIEF IN CHARGE OF DESIGN
DATE 8-9-60

NO.	DATE	BY
1		
2		
3		

REVISIONS

NO.	DATE	BY
4		
5		
6		

BRUNING 82130+

MICHIGAN
DEPARTMENT OF CONSERVATION
PARKS AND RECREATION DIVISION

SLEEPER STATE PARK
CENTRAL SEWAGE DISPOSAL SYSTEM
Scale As Shown

SHEET NO. 2 OF 6

PLAN NO. E-117