R-1635 COMMERCIAL BLUEPRINT SERVICE 900 11-74 59602

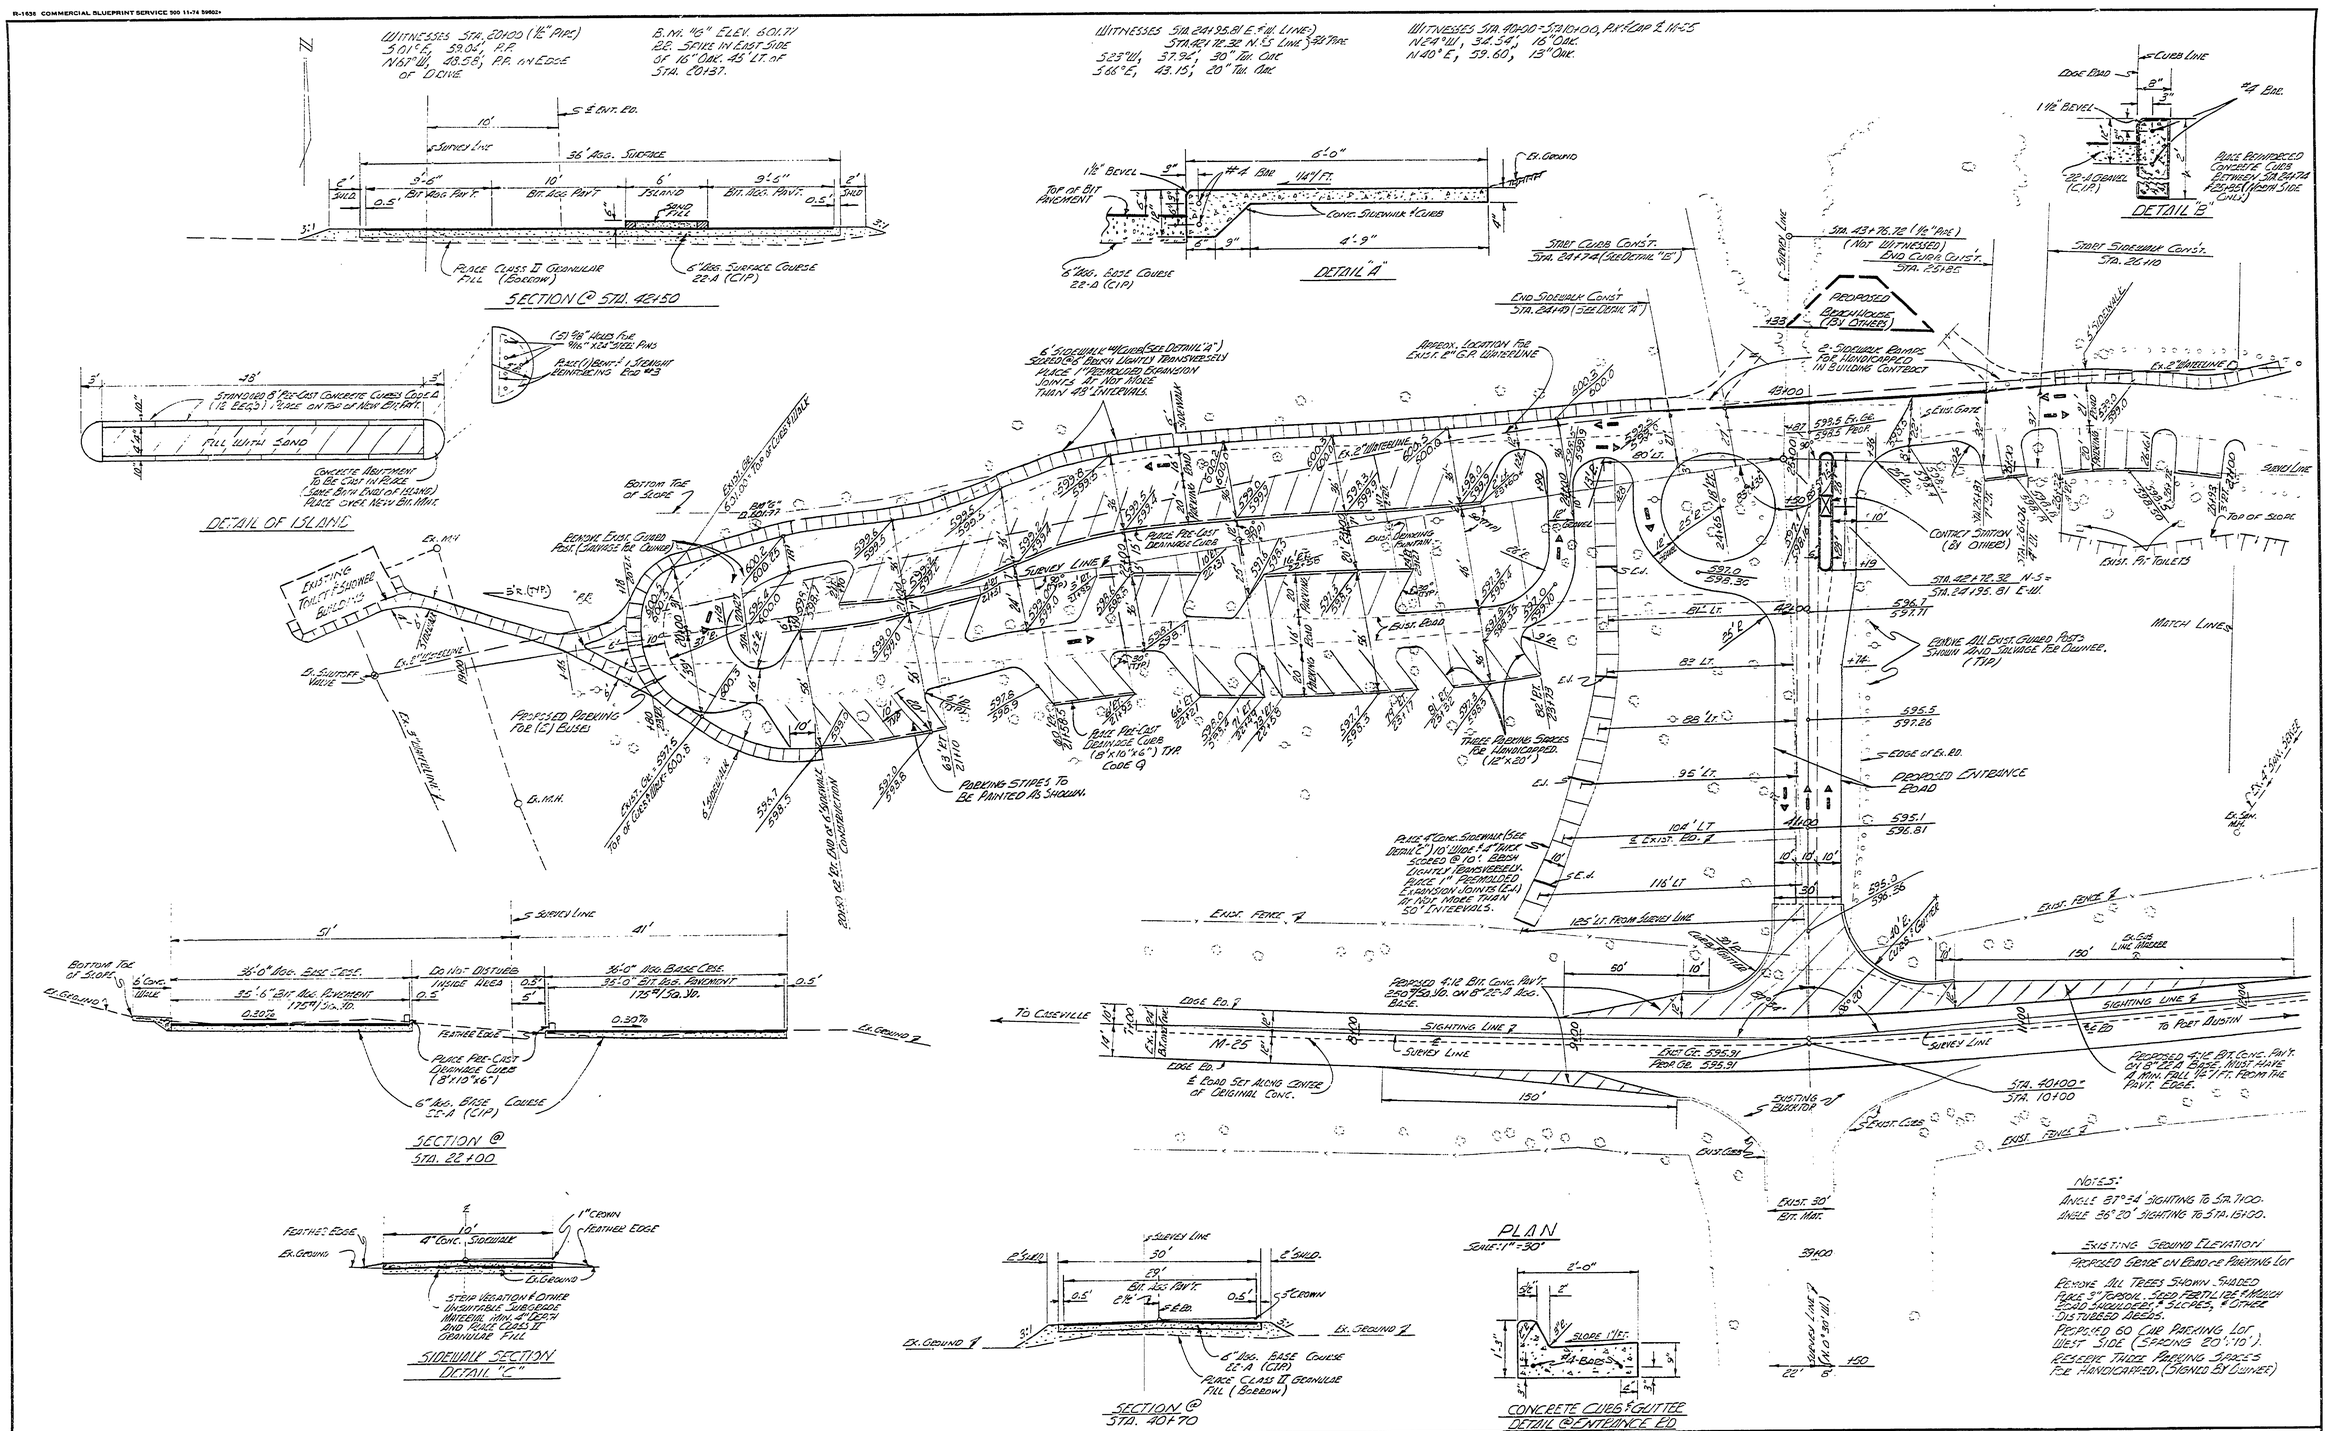

SURVEYED BY P. POON	9-75	DRAWN BY J. LEMMON	4-76	NO.	DATE	BY	REVISIONS	NO.	DATE	BY	REVISIONS	MICHIGAN DEPARTMENT OF NATURAL RESOURCES	LAYOUT & GRADING PLAN ENTRANCE ROAD & WEST SIDE	SLEEPER STATE PARK	PROJECT NO. Ed-1667
DESIGNED BY A. PETRAVICIUS	10-75	CHECKED BY		1.				3.					SHEET TITLE	AREA OR PARK ENTRANCE ROAD, PARKING LOTS	SHEET 2 OF 8
	DATE		DATE	2.				4.						PROJECT AND UTILITIES	PLAN NO. E-124