R-1526 COMMERCIAL BLUEPRINT SERVICE 900 11-74 90062

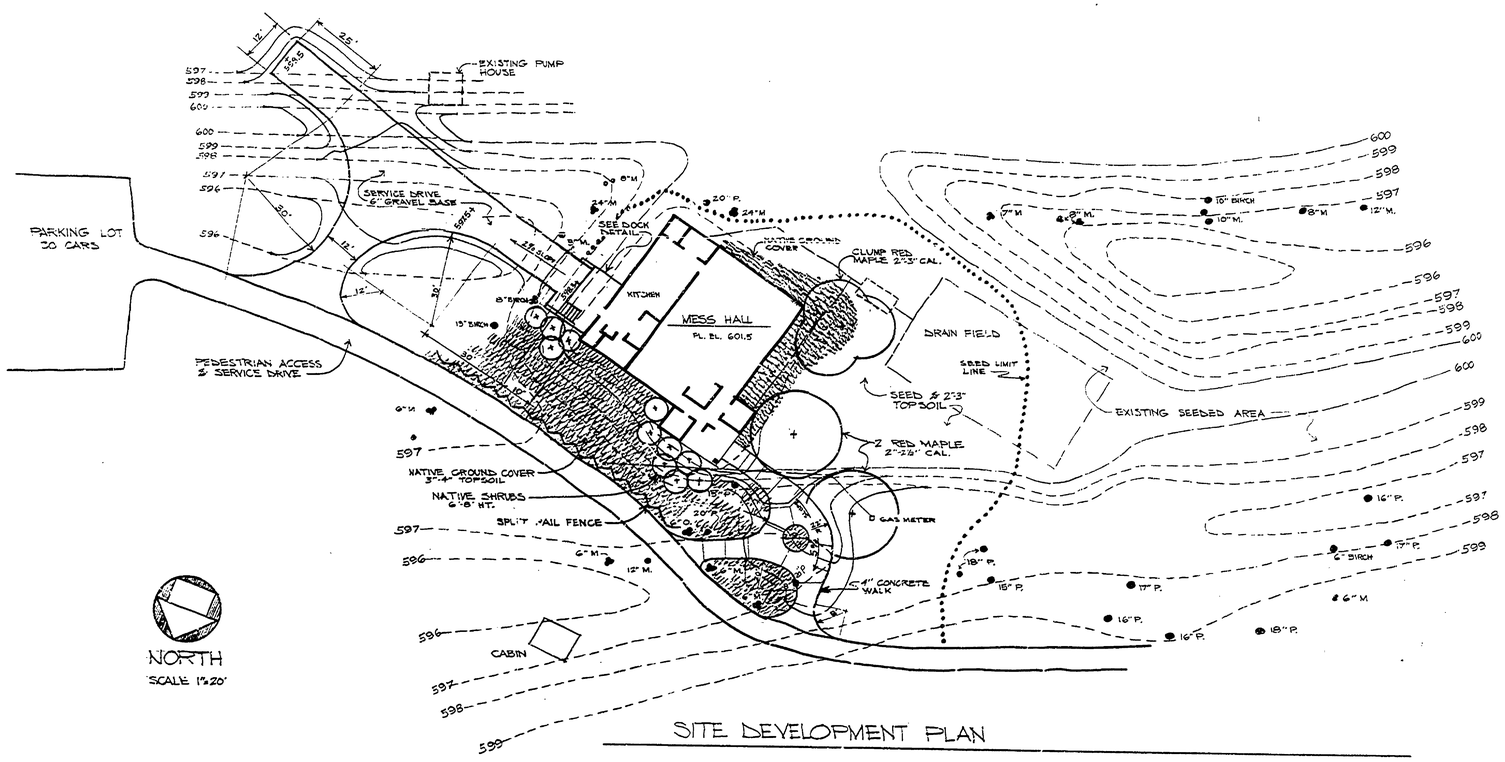

SITE DEVELOPMENT PLAN

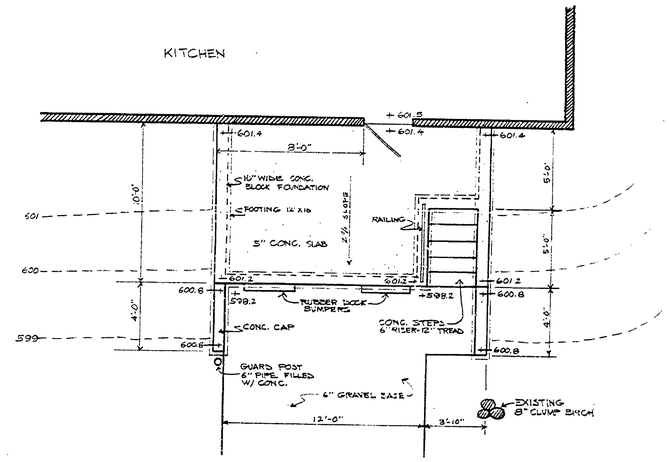

DETAIL OF DOCK SCALE 1/4" = 1'-0"

LEGEND

EXISTING TREES — 8" BIRCH

PROPOSED TREES & SHRUBS — TREES, SHRUBS

EXISTING CONTOUR — 599

PROPOSED CONTOUR — 599

SPOT ELEVATION — + 598.2

GENERAL NOTES

- THE PROPOSED SERVICE DRIVE CONSTRUCTION SHALL REQUIRE SPECIAL CARE TO REMOVE AS FEW TREES AS POSSIBLE.
- THE CONCRETE WALKWAY SHALL BE KEPT AT 6% SLOPE TO ALLOW ACCESS BY WHEELCHAIR.
- ALL PLANTING SHALL BE OF NATIVE MATERIAL TRANSPLANTED FROM NEARBY WOODED AREAS. SUGGESTED PLANTING SPECIES : GROUND COVER, MYRTLE ; SHRUB ALTERNATIVES ARE, RED BERRIED ELDER, WITCH HAZEL, CHOKE CHERRY, OR MOUNTAIN MAPLE.

REVIEWED BY: _____ IN CHARGE - PLANNING AND DESIGN DATE

APPROVED BY: _____ CHIEF - PARKS DIVISION DATE

SURVEYED BY		DRAWN BY O. L. MITTON	2/3/76	NO.	DATE	BY	REVISIONS	NO.	DATE	BY	REVISIONS	MICHIGAN DEPARTMENT OF NATURAL RESOURCES	SITE DEVELOPMENT PLAN
DESIGNED BY O.L. MITTON	2/3/76	CHECKED BY		1.				3.					SHEET TITLE
	DATE		DATE	2.				4.					

AREA OR PARK SLEEPER STATE PARK — PROJECT NO.

PROJECT OUTLOOK CENTER MESS HALL — SHEET 1 OF 1 — PLAN NO. L-114