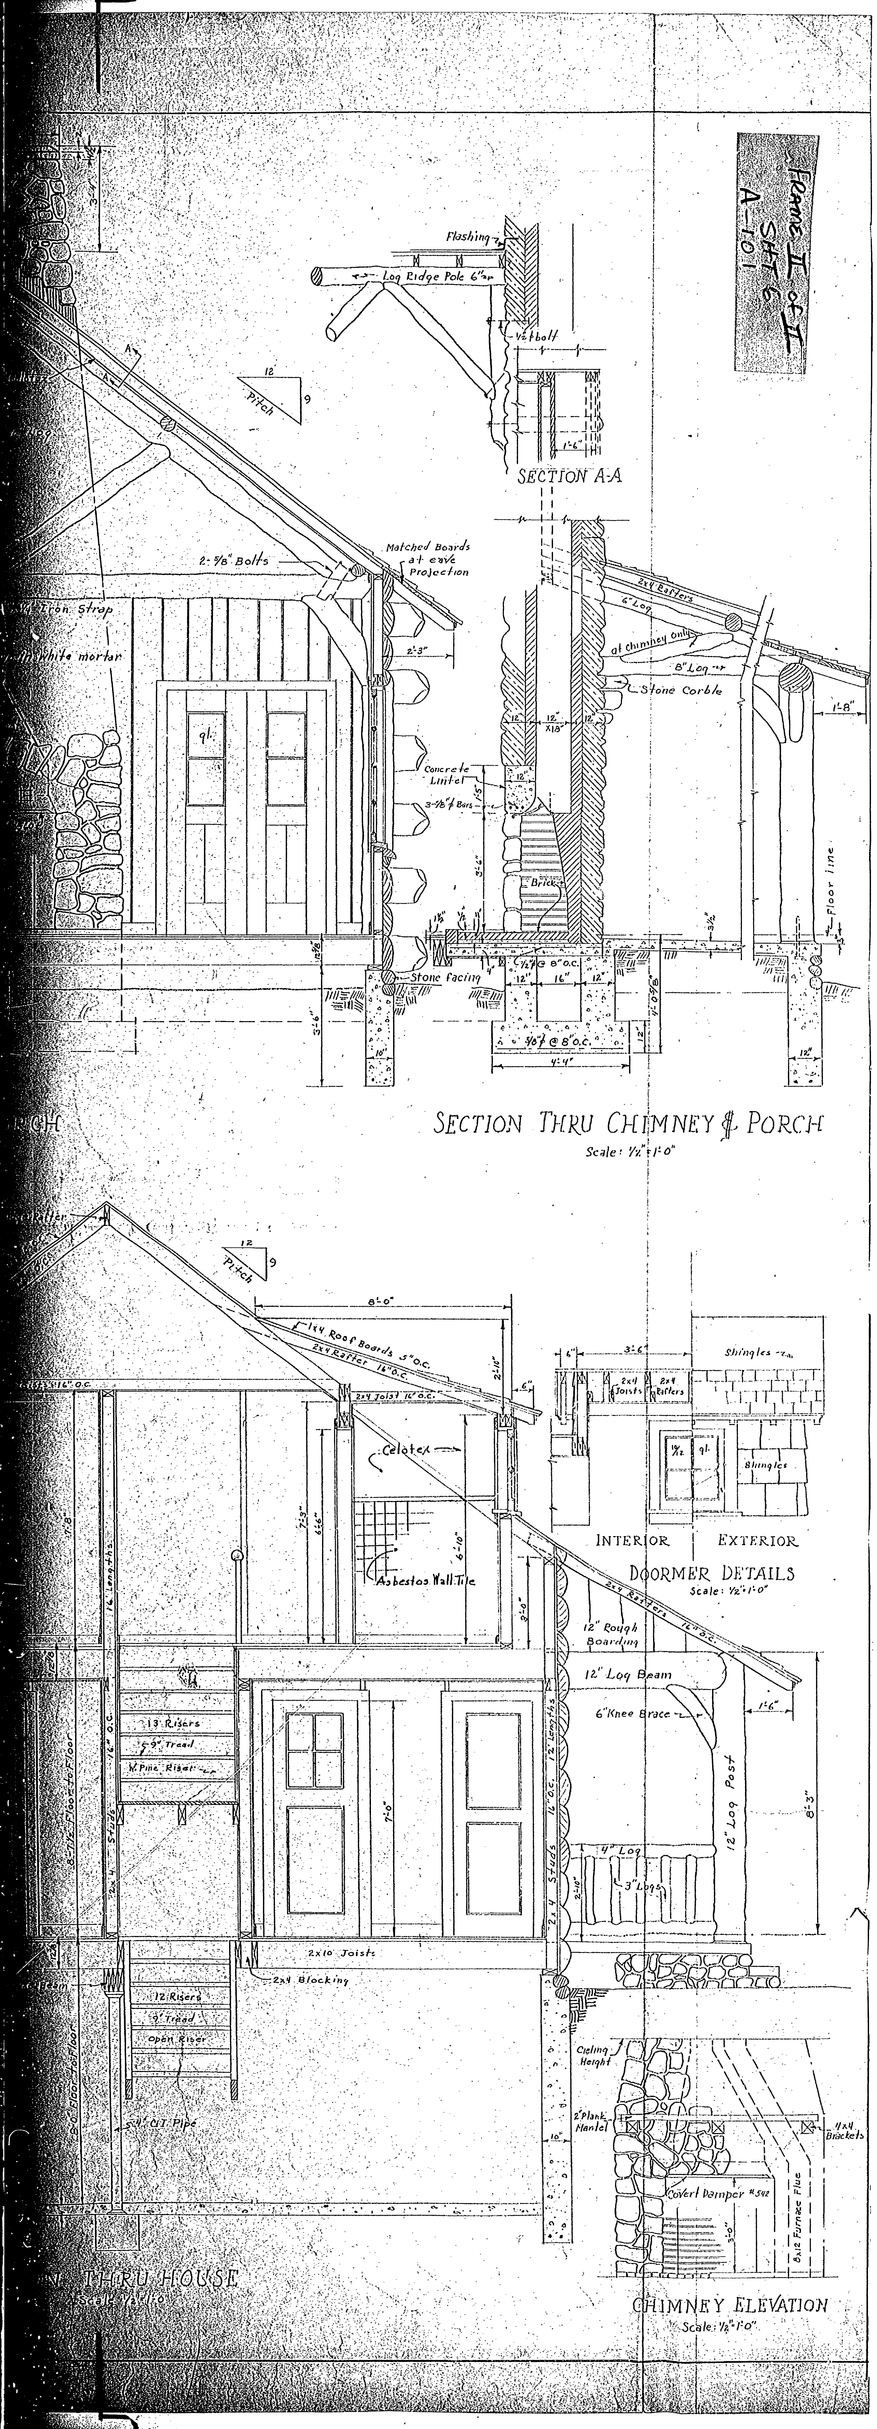
Flashing
Log Ridge Pole 6" ⌀
Vent Hall
Pitch
SECTION A-A
Matched Boards at eave Projection
2-5/8" Bolts
Iron Strap
White mortar
2x4 Rafters
2" Log
at chimney only
8" Log
Stone Corbie
Concrete Lintel
Brick
Floor line
Stone Facing
5/8" @ 8" o.c.
5/8" @ 8" o.c.
SECTION THRU CHIMNEY & PORCH
Scale: 1/2" = 1'-0"
Pitch
1x4 Roof Boards 5" o.c.
2x4 Rafters 16" o.c.
2x4 Joists 16" o.c.
Celotex
Asbestos Wall Tile
2x4 Joists
2x4 Rafters
Shingles
Shingles
INTERIOR
EXTERIOR
DOORMER DETAILS
Scale: 1/2" = 1'-0"
2x4 Rafters
12" Rough Boarding
12" Log Beam
6" Knee Brace
12" Log Post
4" Log
3" Logs
2x4 Studs 16" o.c.
13 Risers
9" Tread
1/2" Pine Riser
2x10 Joists
2x8 Blocking
12 Risers
9" Tread
open Riser
4" C.I. Pipe
Ceiling Height
2" Plank Mantel
4x4 Brackets
Covert Damper #502
8x12 Furnace Flue
THRU HOUSE
CHIMNEY ELEVATION
Scale: 1/2" = 1'-0"