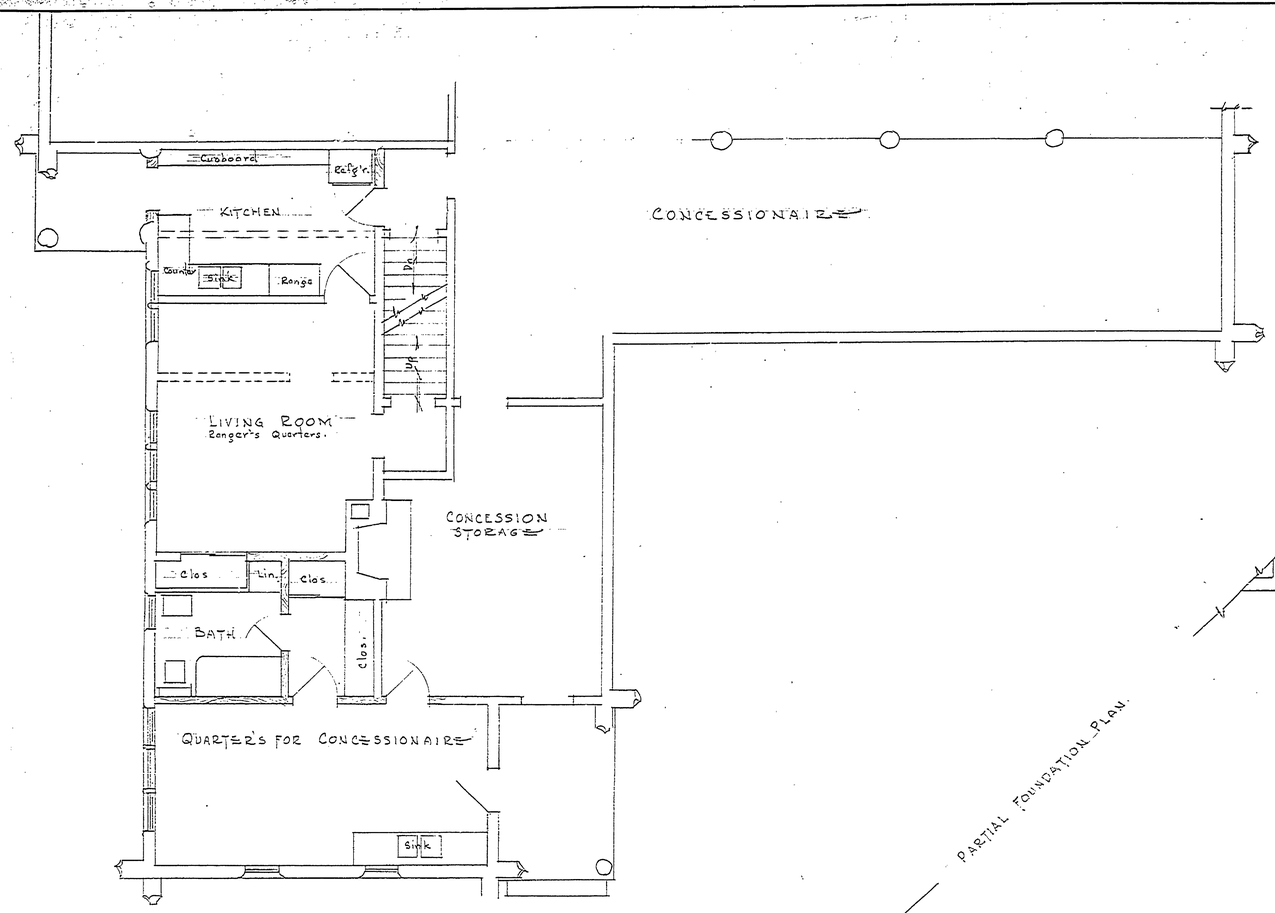

PROPOSED QUARTER'S FOR RANGER & CONCESSIONAIRE

These Alterations to be made when Quarters are Req'd by the Concessionaire (2nd Alteration)

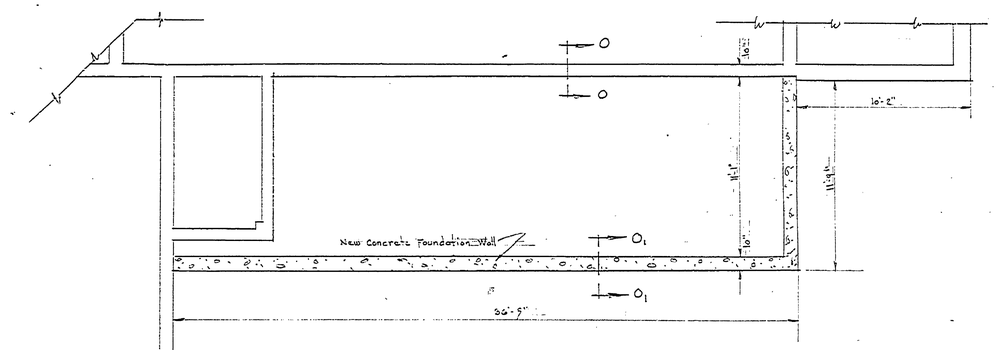

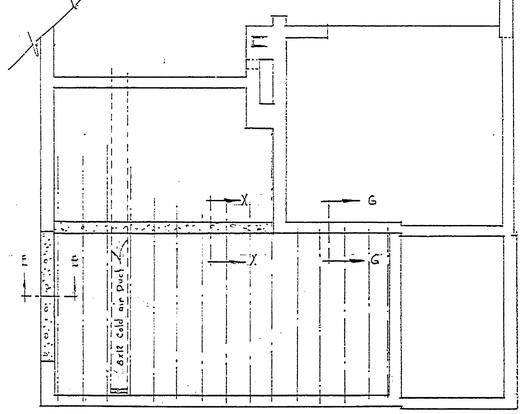

FOUNDATION PLAN
Scale 1/4" = 1'-0"

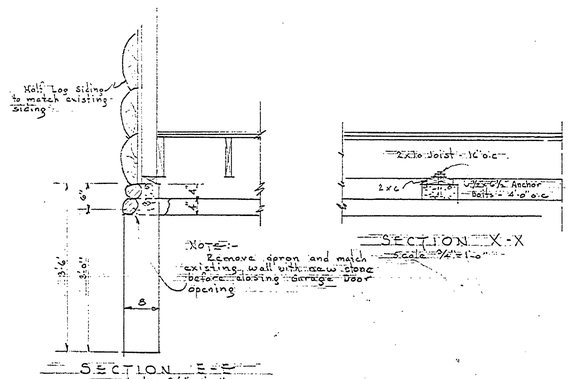

SECTION X-X
Scale 3/4" = 1'-0"

SECTION E-E
Scale 3/4" = 1'-0"

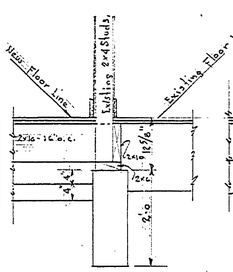

SECTION G-G
Scale 3/4" = 1'-0"

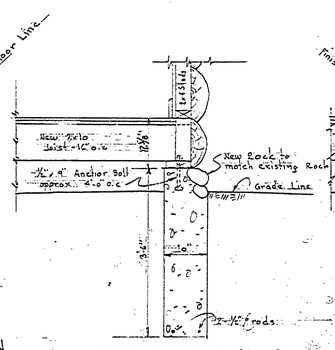

SECTION O1-O1
Scale 3/4" = 1'-0"

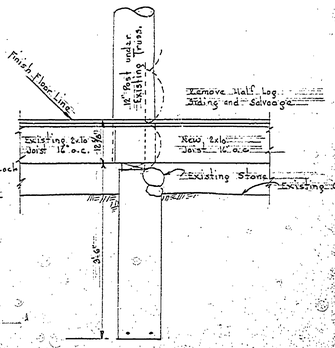

SECTION O-O
Scale 3/4" = 1'-0"

MASTER PLAN BLDG. #4

No.	DATE	BY	MASTER PLAN BUILDING NOS.	DATE	BY
1	12-30-53	W.A.	REVISIONS 4		
2			5		
3			6		

REVIEWED BY SECTIONS		DATE	APPROVED BY
ARCHITECTURAL	J.T.R.	12-30-53	
ENGINEERING	H.C.H.	11-10-53	ASSISTANT CHIEF IN CHARGE OF DESIGN
LANDSCAPE	J.T.R.	12-30-53	DATE

DRAWN BY	
TRACED BY	J.W. Irish
CHECKED BY	
DATE	

MICHIGAN
DEPARTMENT OF CONSERVATION
PARKS AND RECREATION DIVISION

HIGGINS LAKE STATE PARK
PAVILION
REMODELING CONCESSION

SHEET NO. 1 OF

PLAN NO. A101 a