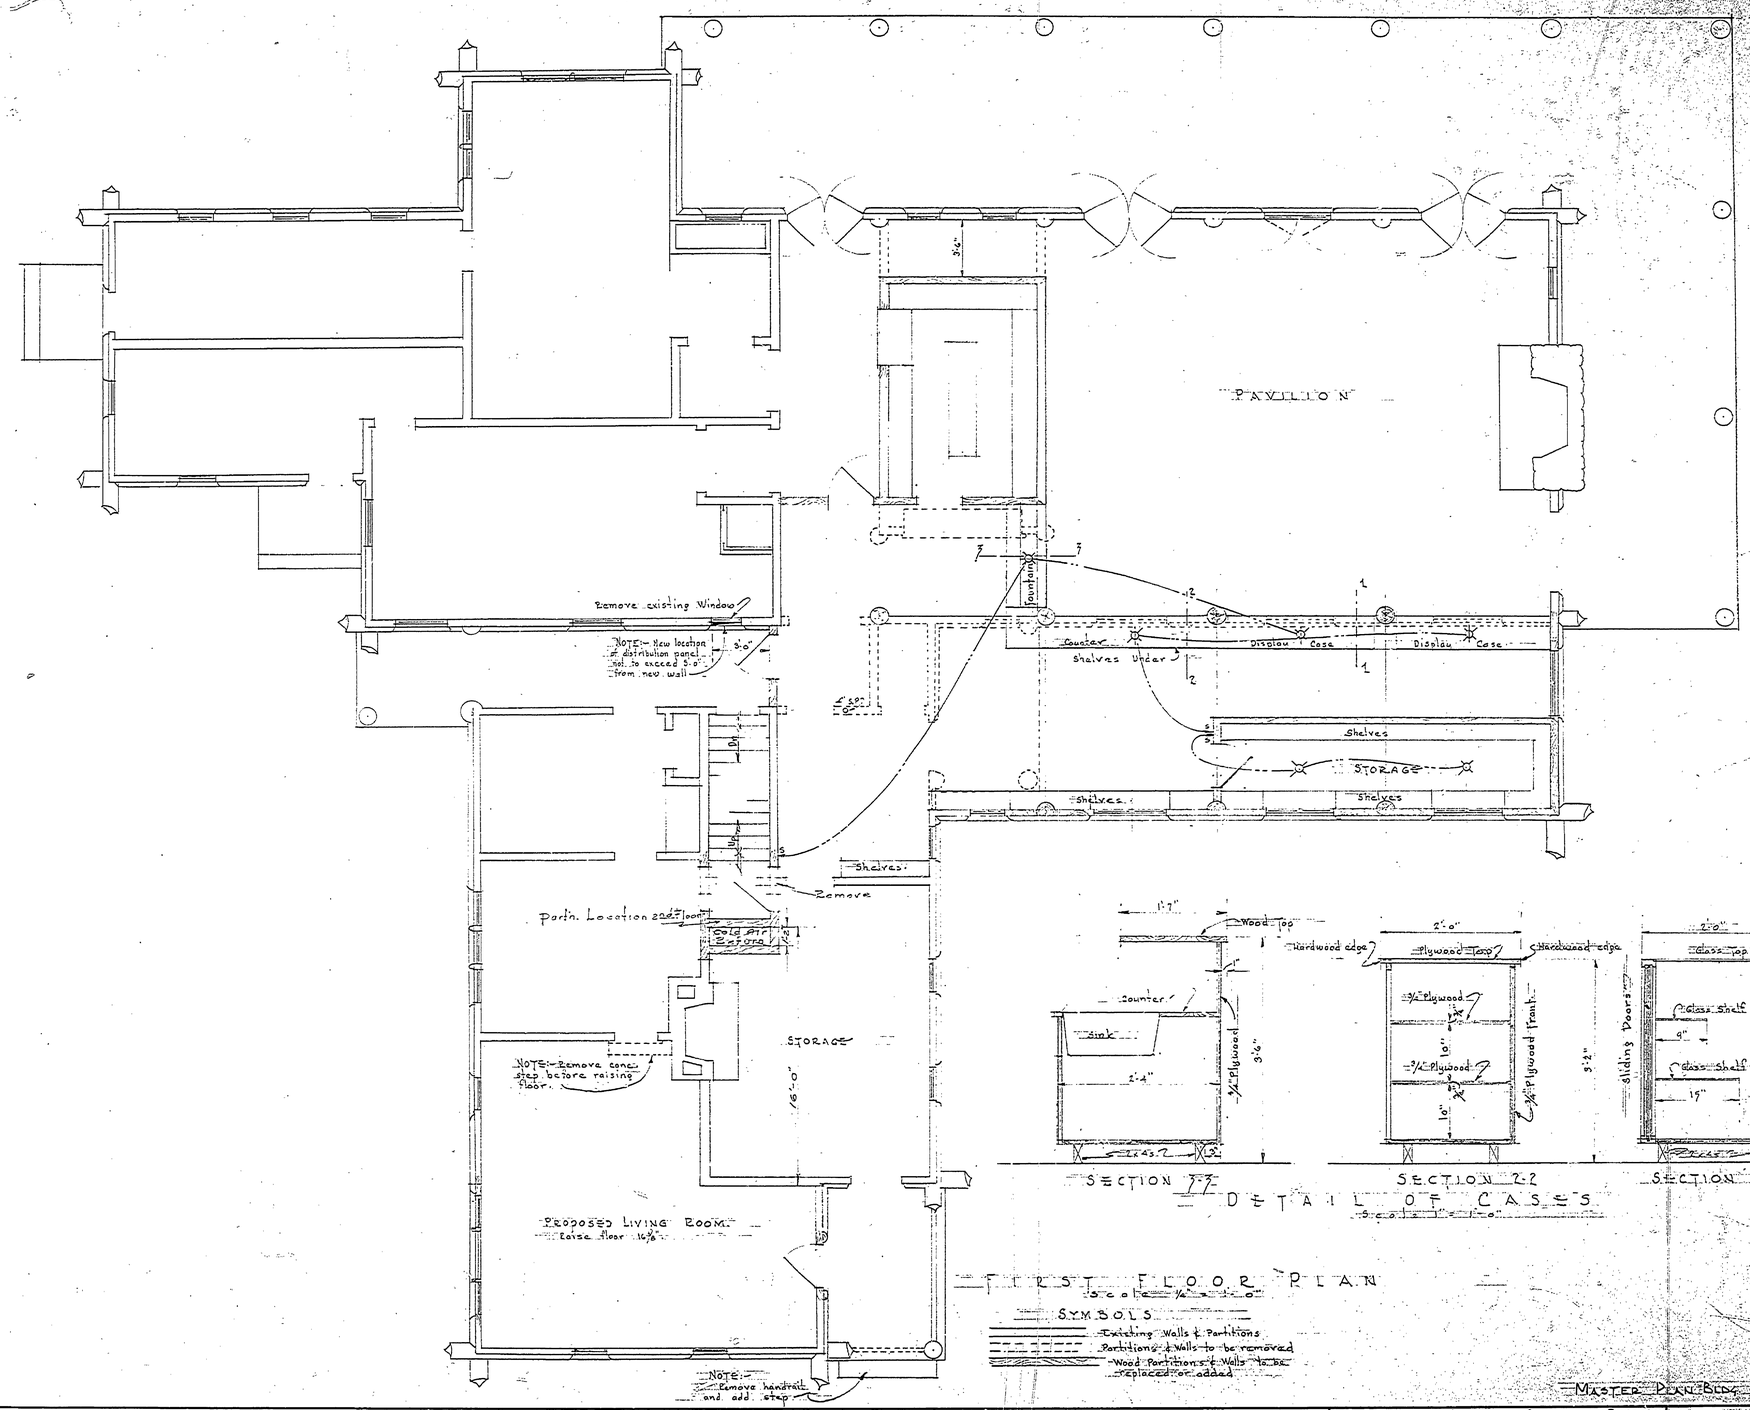

No.	DATE	BY	REVISIONS		DATE	BY
1	7/22/52	W.A.L.	MASTER PLAN BUILDING NOS.	4		
2				5		
3				6		

APPROVED BY
ASSISTANT CHIEF IN CHARGE OF DESIGN
DATE 1/12/52

REVIEWED BY SECTIONS		DATE
ARCHITECTURAL	J.T.R.	12-30-53
ENGINEERING	H.C.M.	11-20-53
LANDSCAPE	J.T.R.	12-30-53

DRAWN BY
TRACED BY J.W. Fish
CHECKED BY
DATE

MASTER PLAN BLDG. #4

MICHIGAN
DEPARTMENT OF CONSERVATION
PARKS AND RECREATION DIVISION

HIGGINS LAKE STATE PARK
PAVILION
REMODELING CONCESSION

SHEET NO. 2 OF

PLAN NO. A101a