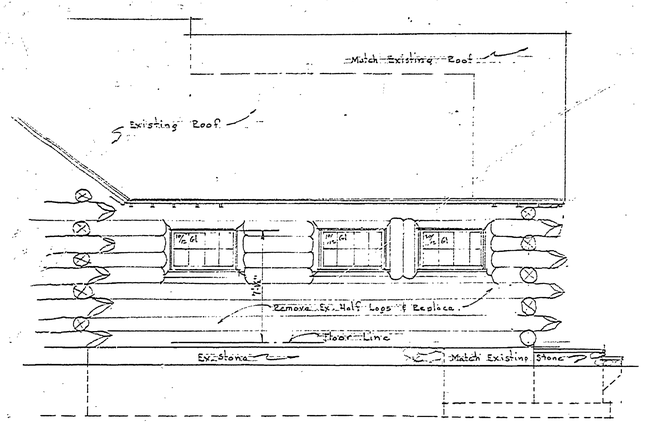

LAKE OR NORTH ELEVATION
Scale 1/4" = 1'-0"

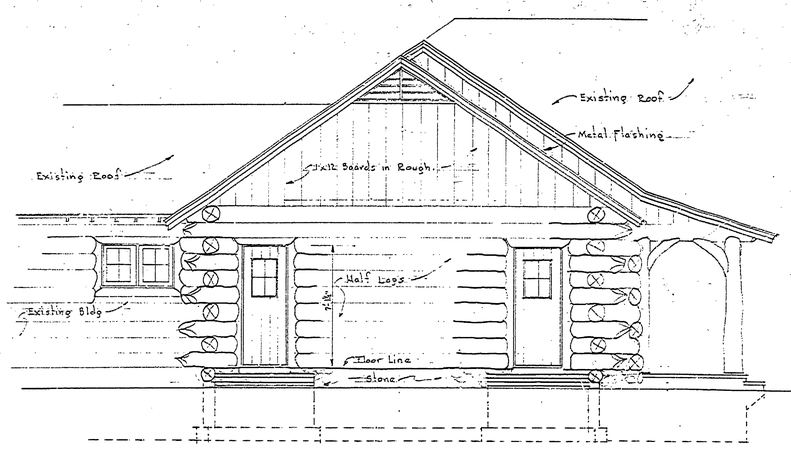

WEST ELEVATION
Scale 1/4" = 1'-0"

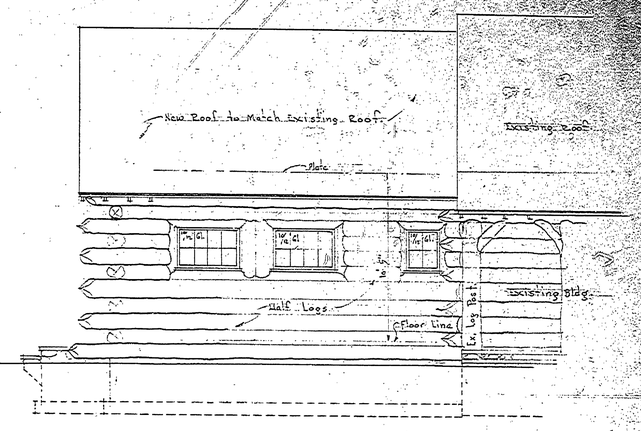

SOUTH ELEVATION
Scale 1/4" = 1'-0"

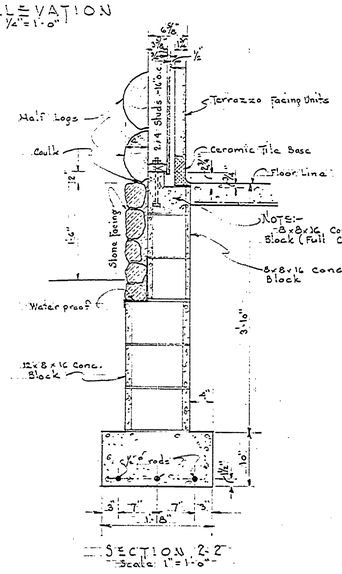

SECTION 2-2
Scale 1" = 1'-0"

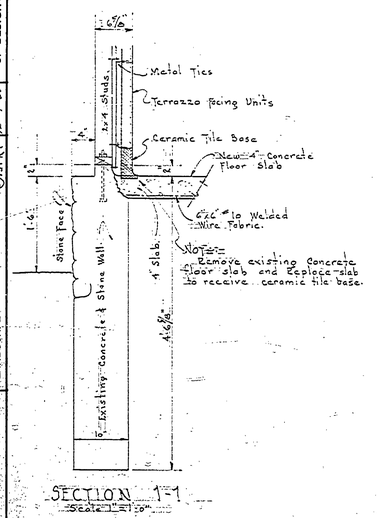

SECTION 1-1
Scale 1" = 1'-0"

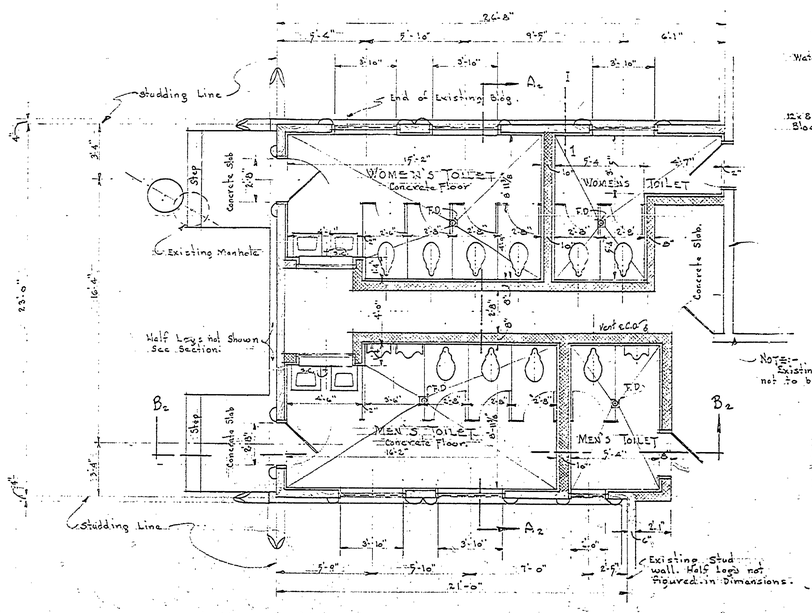

FLOOR PLAN
Scale 1/4" = 1'-0"

ARCHITECTURAL SYMBOLS
- Existing Construction
- Existing Construction to be removed
- New Stud wall Construction
- Concrete or Concrete Block
- Cinder Block
- Terrazzo Facing Units

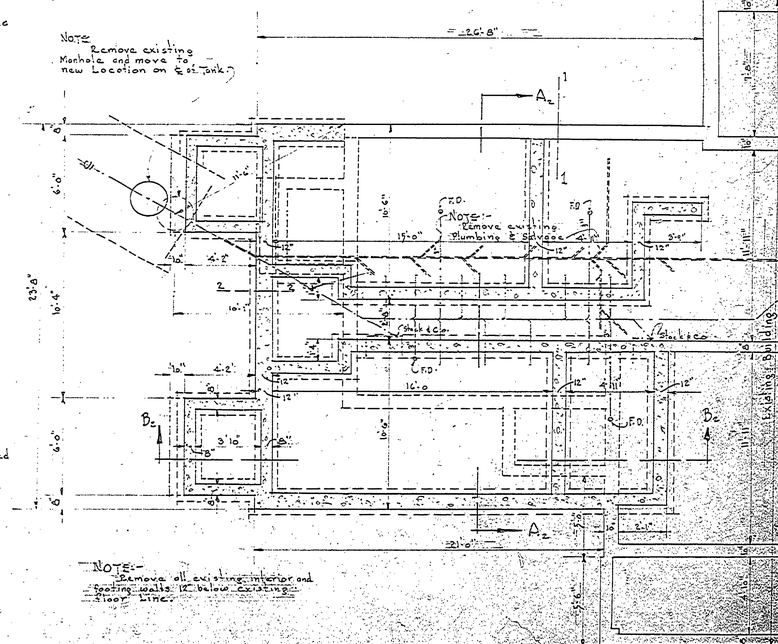

Note:- Remove all existing interior and footing walls 12" below existing floor line.

FOUNDATION & SEWER PLAN
Scale 1/4" = 1'-0"

MASTER PLAN BLDG. 44

NO.	DATE	BY	REVISIONS	DATE	BY
1	7-6-55	W.D.L.	4		
2			5		
3			6		

		DATE
REVIEWED BY SECTIONS		
ARCHITECTURAL	J.T.R.	12-14-55
ENGINEERING	H.G.H.	12-14-55
LANDSCAPE	J.T.R.	12-14-55

APPROVED BY [signature]
ASSISTANT CHIEF IN CHARGE OF DESIGN
DATE 12-19-55

DRAWN BY W.D.L.
TRACED BY W.D.L.
CHECKED BY
DATE

MICHIGAN
DEPARTMENT OF CONSERVATION
PARKS AND RECREATION DIVISION

HIGGINS LAKE STATE PARK
PAVILION
REMODELING TOILET PORTION OF BUILDING

SHEET NO. 1 OF

PLANNING A-101