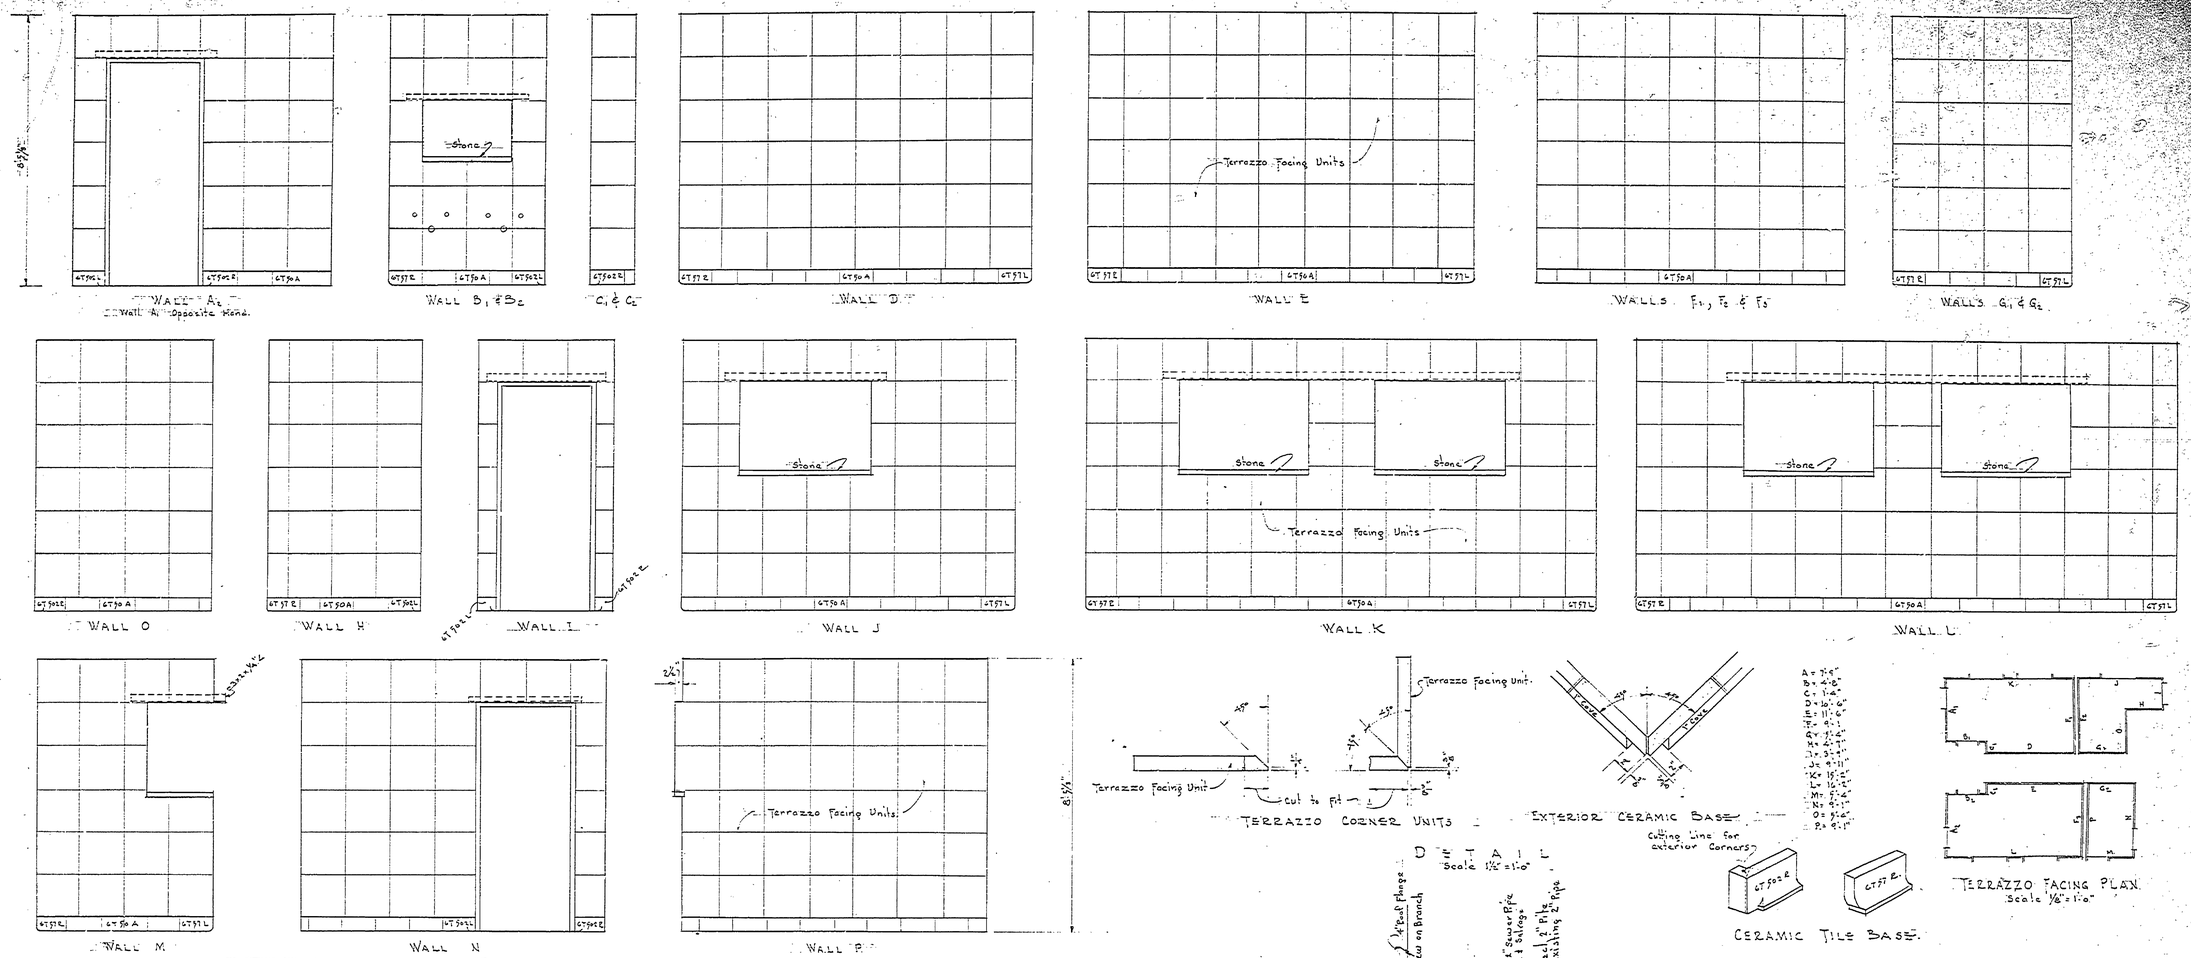

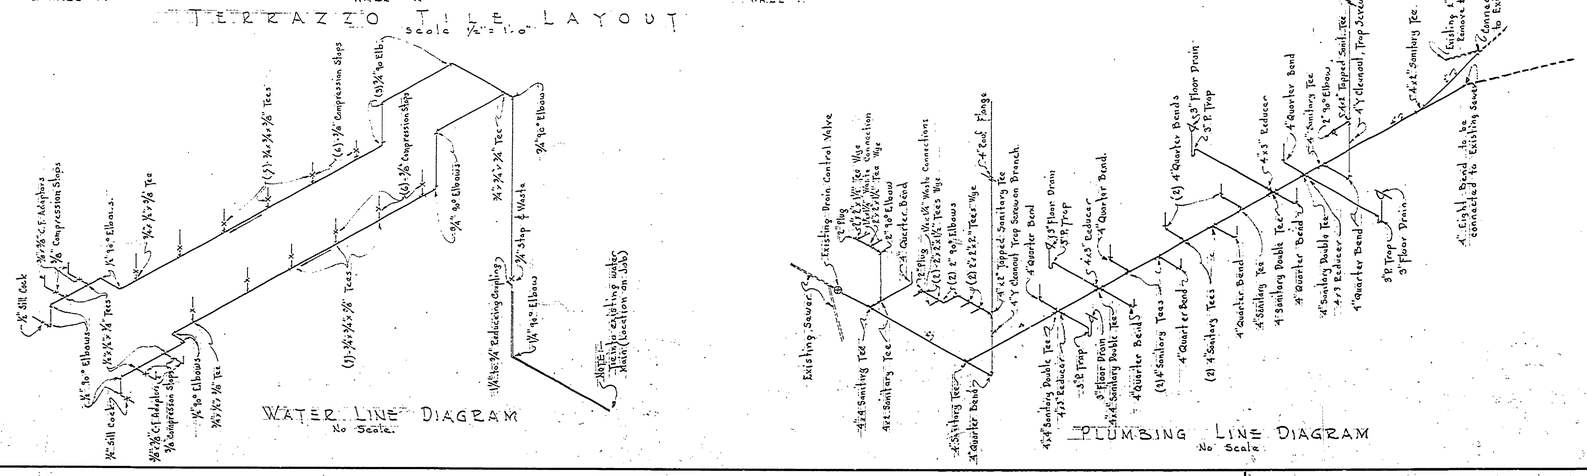

NO.	DATE	BY	REVISIONS
1	7-21	W.K.	4
2			5
3			6

		DATE	APPROVED BY	
REVIEWED BY SECTIONS				
ARCHITECTURAL	J.T.P.	12-14-55	ASSISTANT CHIEF IN CHARGE OF DESIGN	DATE 12-14-55
ENGINEERING	H.C.M.	12-14-55		
LANDSCAPE	J.T.P.	12-14-55		

DRAWN BY J.W.F.
TRACED BY J.W.F.
CHECKED BY
DATE

MICHIGAN
DEPARTMENT OF CONSERVATION
PARKS AND RECREATION DIVISION

HIGGINS LAKE STATE PARK
PAVILION
REMODELING TOILET PORTION OF BUILDING

SHEET NO. 4 OF

PLAN NO. A-101

MASTER PLAN SHEET #4