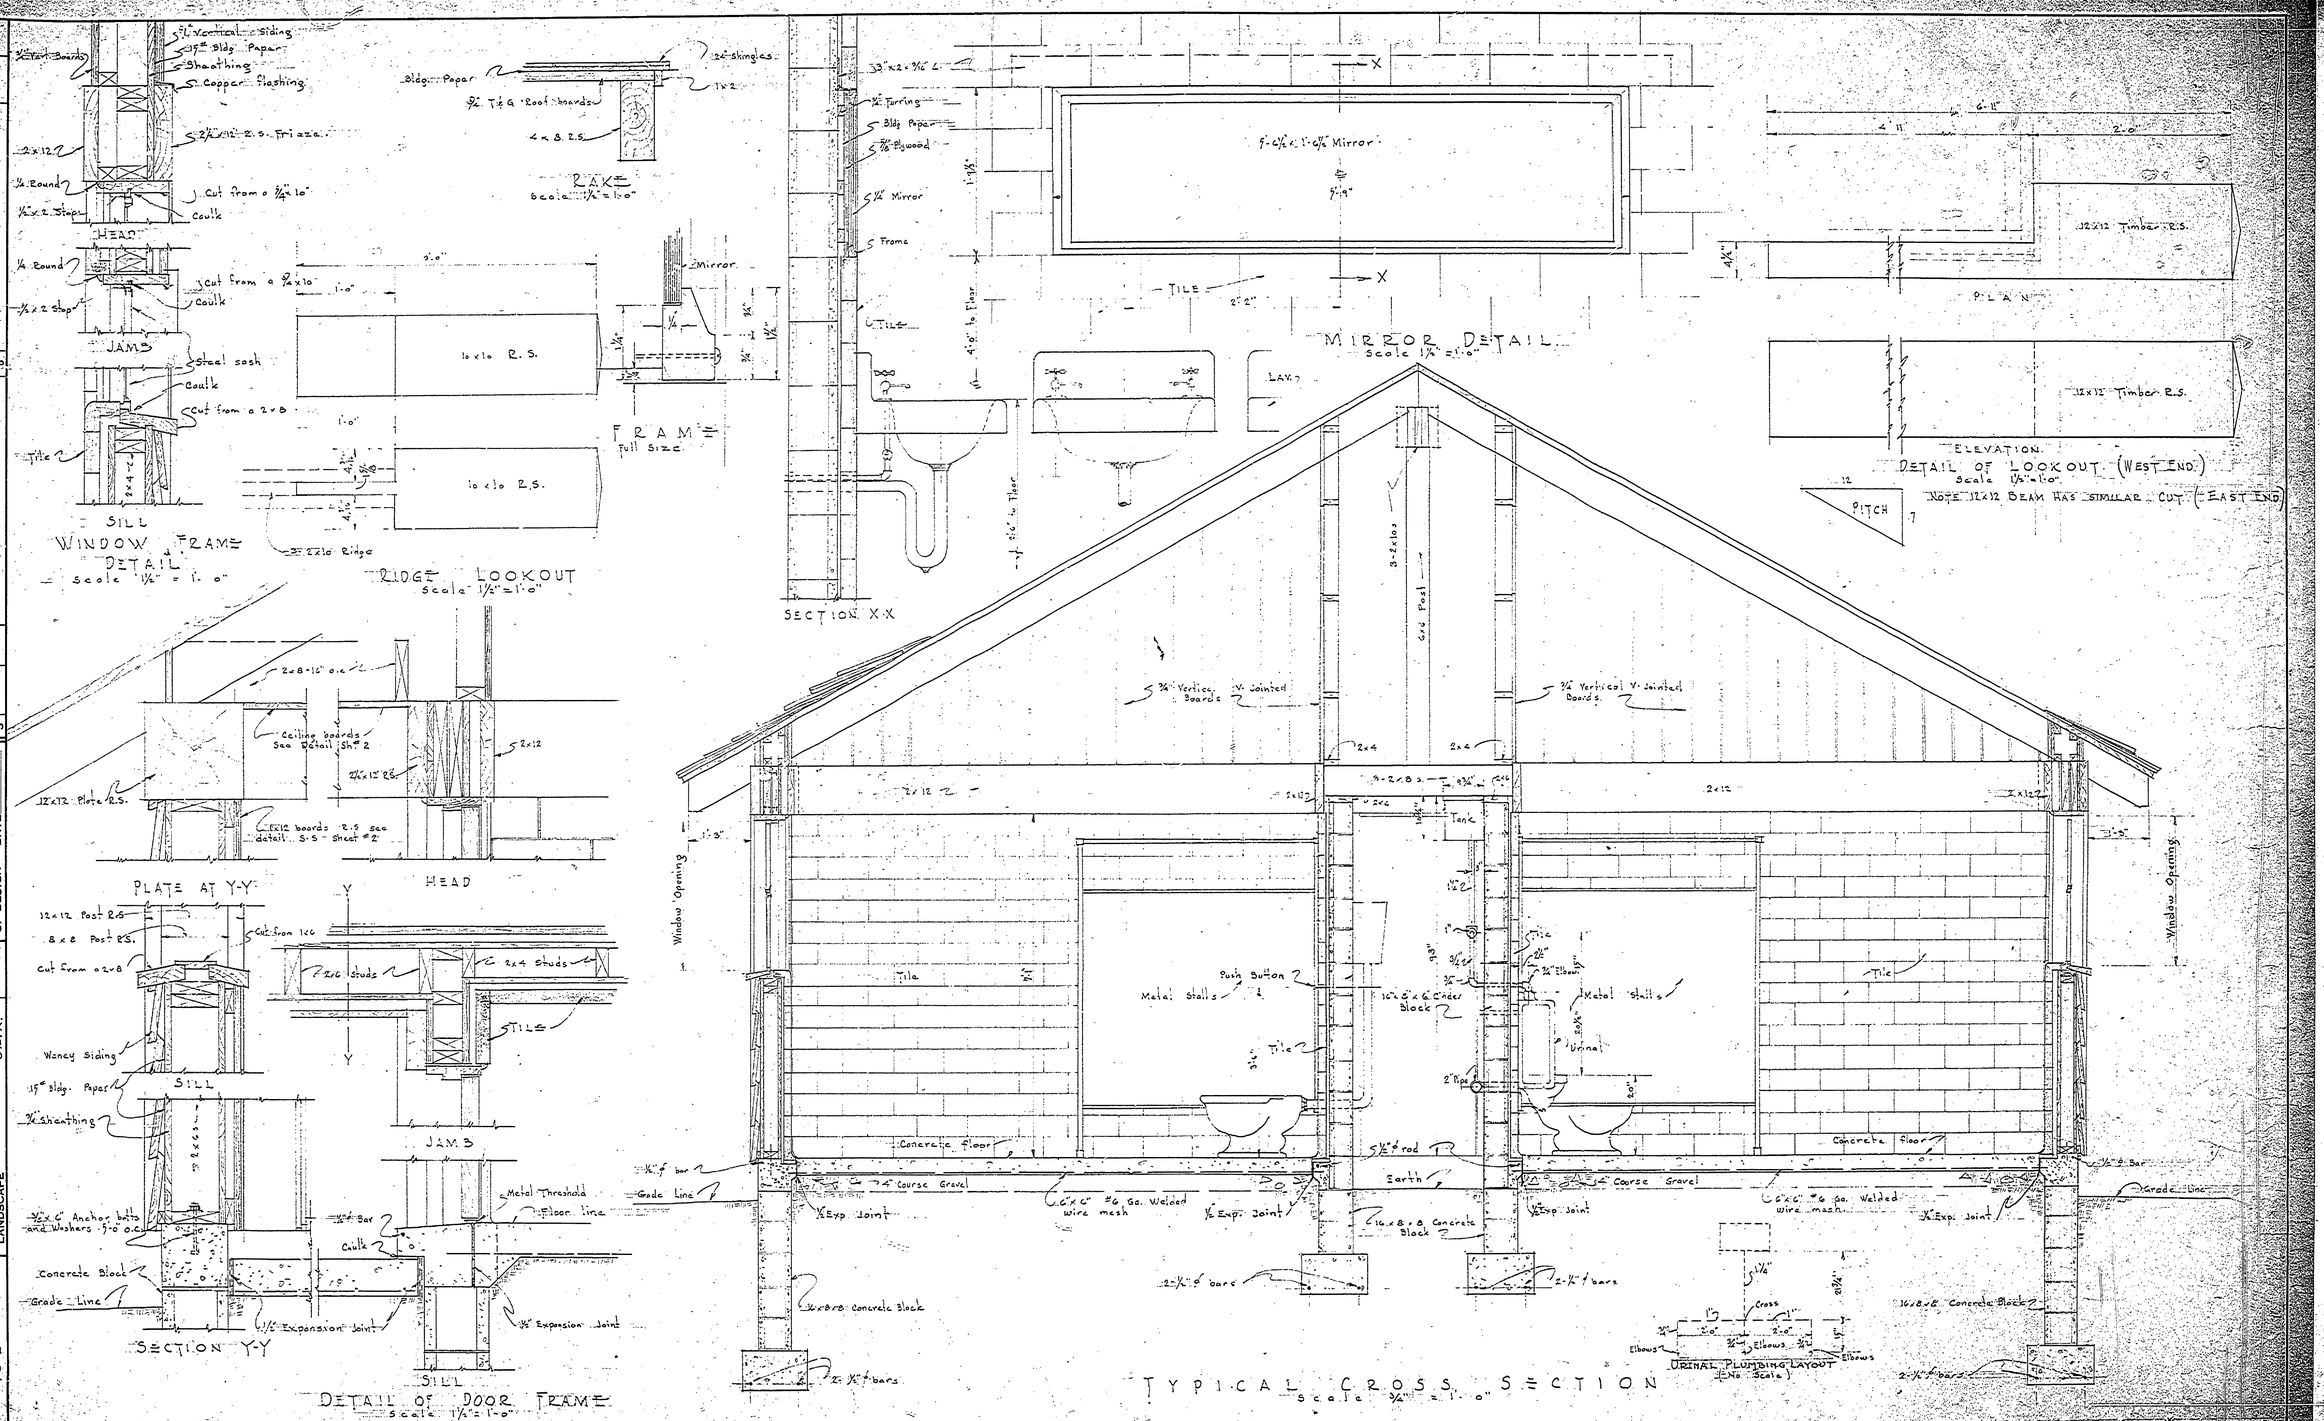

REVIEWED BY SECTIONS		DATE
ARCHITECTURAL	J.T.R.	10-9-50
ENGINEERING	H.C.M.	4/10/50
LANDSCAPE	J.T.R.	10-9-50

APPROVED BY
ASSISTANT CHIEF IN CHARGE OF DESIGN — DATE 10-9-50

NO.	DATE	BY
1	3/13/51	J.T.R. / J.W.K.
2	7-20-51	W.A.
3		

REVISIONS

NO.	DATE	BY
4		
5		
6		

DRAWN BY J.T.R.
TRACED BY J.W.K.
CHECKED BY
DATE 10-2-50

MICHIGAN
DEPARTMENT OF CONSERVATION
PARKS AND RECREATION DIVISION

HIGGINS LAKE STATE PARK
COTTAGE & LAUNDRY BLDG.
CAMPGROUND AREA

SHEET NO. 3 OF 5

PLAN NO. A-91