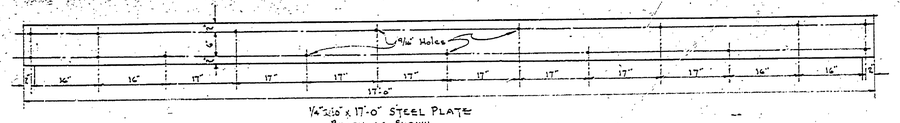

1/4"x10" x 17'-0" STEEL PLATE
PUNCH AS SHOWN

LINTLE PLATE DETAIL
Scale 3/4"=1'-0"

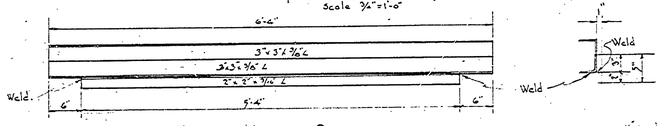

MIRROR LINTEL DETAIL
Scale 1" = 1'-0"

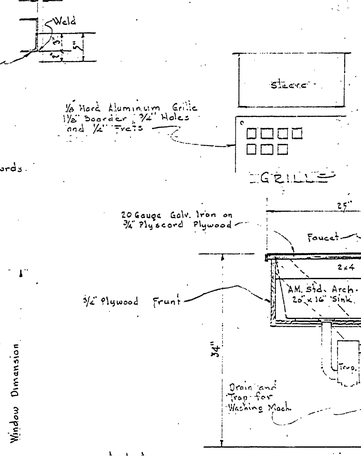

TYPICAL DETAILS
LAUNDRY AND STORAGE ROOM
Scale 1" = 1'-0"

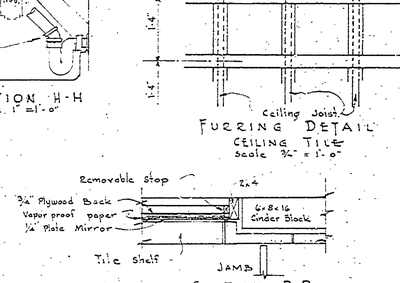

SECTION R-R

FINISH SCHEDULE								
ROOMS	FLOOR	BASE	WALLS	CEILING	STAINED	PAINTED	VARNISHED	WAXED
WOMEN'S TOILET	Concrete	Tile	Tile and Wood	Exposed Rafters & Roof Boards.	✓		✓	✓
MEN'S TOILET	Concrete	Tile	Tile and Wood	Exposed Rafters & Roof Boards	✓		✓	✓
SHOWERS	Concrete	Tile	Tile and Wood	3/16" Cem. Asb. Tile as noted on plans		Ceiling	✓	✓
WASH ROOMS	Concrete	Tile	Tile and Wood	Exposed Rafters & Roof Boards	✓		✓	✓
LAUNDRY ROOM	Concrete	Wood	1/4" Cem. Asb. Bd & Wood	Exposed Rafters & Roof Boards		Walls and Ceiling.		
PORCH	Concrete	None	Wood	3/16" Cem. Asb. Tile as noted on plan	Exterior Finish			

NOTE:-

EXTERIOR FINISH

To all siding, louvres, trim boards, and other exposed wood surfaces except doors, apply two (2) coats light brown "Woodlife" preservative ("Woodlife" Protection Products Co. Kalamazoo, Mich.) Exterior side only of doors two (2) coats clear "Woodlife" and two (2) coats Pratt & Lambert Osmo wood preservative.

Roof shingles stained by individual immersion in Carbosota Creosote before application.

Steel sash primed before installation with Pratt & Lambert Noxide red lead primer and after glazing. Steel sash and window screens painted one (1) coat tinted P&L Effecto Enamel primer and one (1) coat Effecto Enamel. Color warm Gray. 16/6 — Color of all material to be approved by the Lansing Office before application.

INTERIOR FINISH

Apply to all exposed roof surface, rafters, paneling, trim boards, louvres, shower dressing benches and doors one (1) coat clear "Woodlife" preservative tinted with P&L Silver Gray oil stain and two (2) coats P&L "G" Dull Lacquer. Rafters stained a medium shade of Gray, all other surfaces a very light shade of Gray.

Apply to all cement asbestos board surfaces one (1) coat P&L Vapex wall primer and two (2) coats P&L Cellu-Tone Satin, Color White. On laundry room masonry walls apply one (1) coat P&L Primafill and two (2) coats Cellu-Tone Satin, Color White. To laundry room cabinets apply one (1) coat reduced Cellu-Tone Satin (1 part of P&L Thinex to 2 parts of Cellu-Tone Satin.) and two (2) coats Cellu-Tone Satin, Color White.

First course of masonry wall in laundry room apply two (2) coats P&L Effecto Enamel. Color same as steel sash.

Steel sash after glazing, painted one (1) coat tinted P&L Effecto Enamel primer and one (1) coat Effecto Enamel, Color Warm Gray.

Concrete Floors when thoroughly dry, shall be flushed with two (2) coats Sonneborn Sons Lipidolith concrete floor hardener.

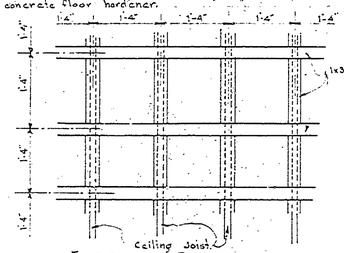

FURRING DETAIL
CEILING TILE
Scale 3/4" = 1'-0"

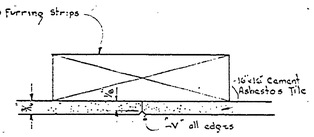

DETAIL EDGE OF CEILING TILE
Scale Full Size

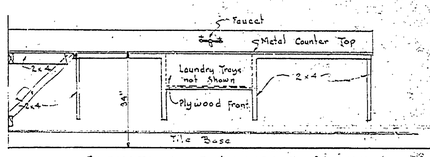

ELEVATION OF LAUNDRY COUNTER
Scale 1/2" = 1'-0"

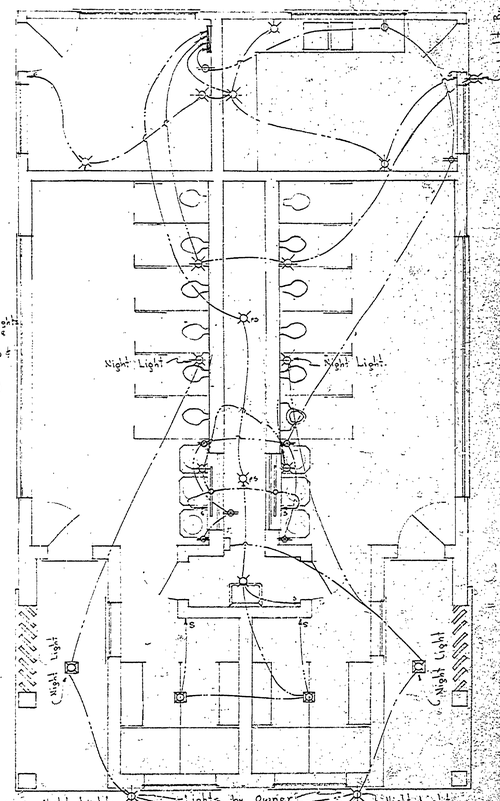

ELECTRICAL PLAN
Scale 1/4" = 1'-0"

ELECTRICAL CIRCUITS
1 All convenience outlets
2 Pipe Alley and Heater Room
3 Porch Lights and 2 Toilet Rm. Lights
4 Shower Room Lights, Mirror Lights & Two Toilet Room Lights.
5 Laundry Room Lights (No switches) & two Toilet Room Lights.
Note:- (Can combine circuits 4 & 5)

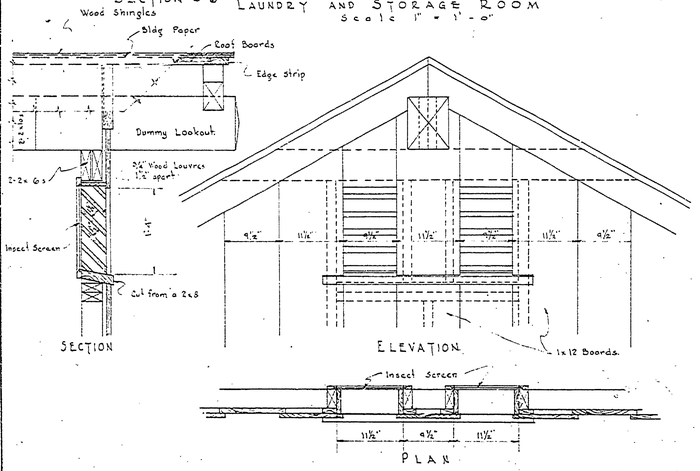

LOUVRE DETAIL
Scale 1" = 1'-0"

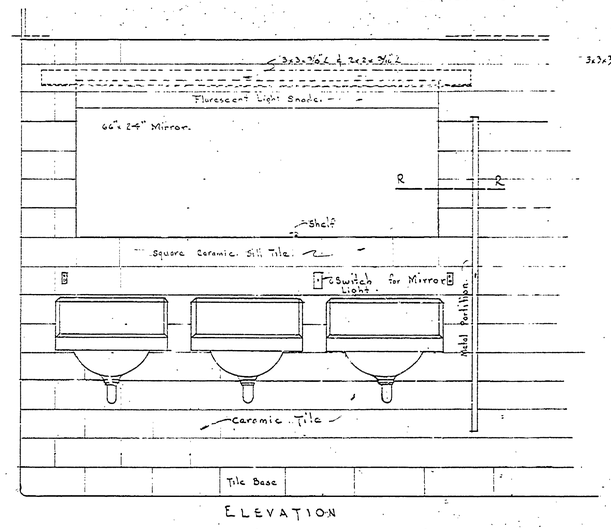

ELEVATION

TYPICAL MIRROR DETAIL
Scale 1" = 1'-0"

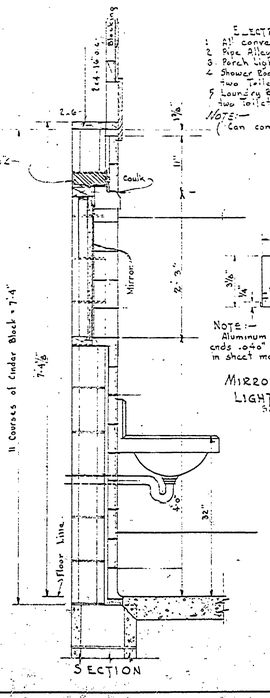

SECTION

Note:- Aluminum reflector with solid ends .040" material, formed in sheet metal shop.

MIRROR FLUORESCENT LIGHT REFLECTOR
Scale 3" = 1'-0"

ELECTRICAL SYMBOLS

- Recessed Light Fixture Outlet
- Bracket Light Outlet (Fixture by Others)
- Ceiling Light Outlet.
- Fluorescent Light Fixture Outlet
- Duplex Receptacle Outlet
- Ceiling Light with Switch
- Wire to Panel Box
- Single Switch
- Panel or Control Box

MASTER PLAN 8/1/54

NO.	DATE	BY	REVISIONS
1	7-21	W.A.	4 5 6
2			
3			

APPROVED BY H. C. Mandelson
ASSISTANT CHIEF IN CHARGE OF DESIGN — DATE 7/15/57

REVIEWED BY SECTIONS		DATE
ARCHITECTURAL	J.I.R.	2-6-57
ENGINEERING	J.I.R.	2-6-57
LANDSCAPE	J.I.R.	2-6-57

Drawing Transcribed by Jim Hoyt & Carl Wood
DRAWN BY J.W. Fish
TRACED BY J.W. Fish
CHECKED BY JB
DATE 9-14-54

MICHIGAN
DEPARTMENT OF CONSERVATION
PARKS AND RECREATION DIVISION

HIGGINS LAKE STATE PARK
TOILET, LAUNDRY AND SHOWER BUILDING
MASTER PLAN BUILDING No. 17

SHEET NO. 2 OF 2

PLAN NO. A-104

Transcribed by Jim Hoyt 2/28/2011