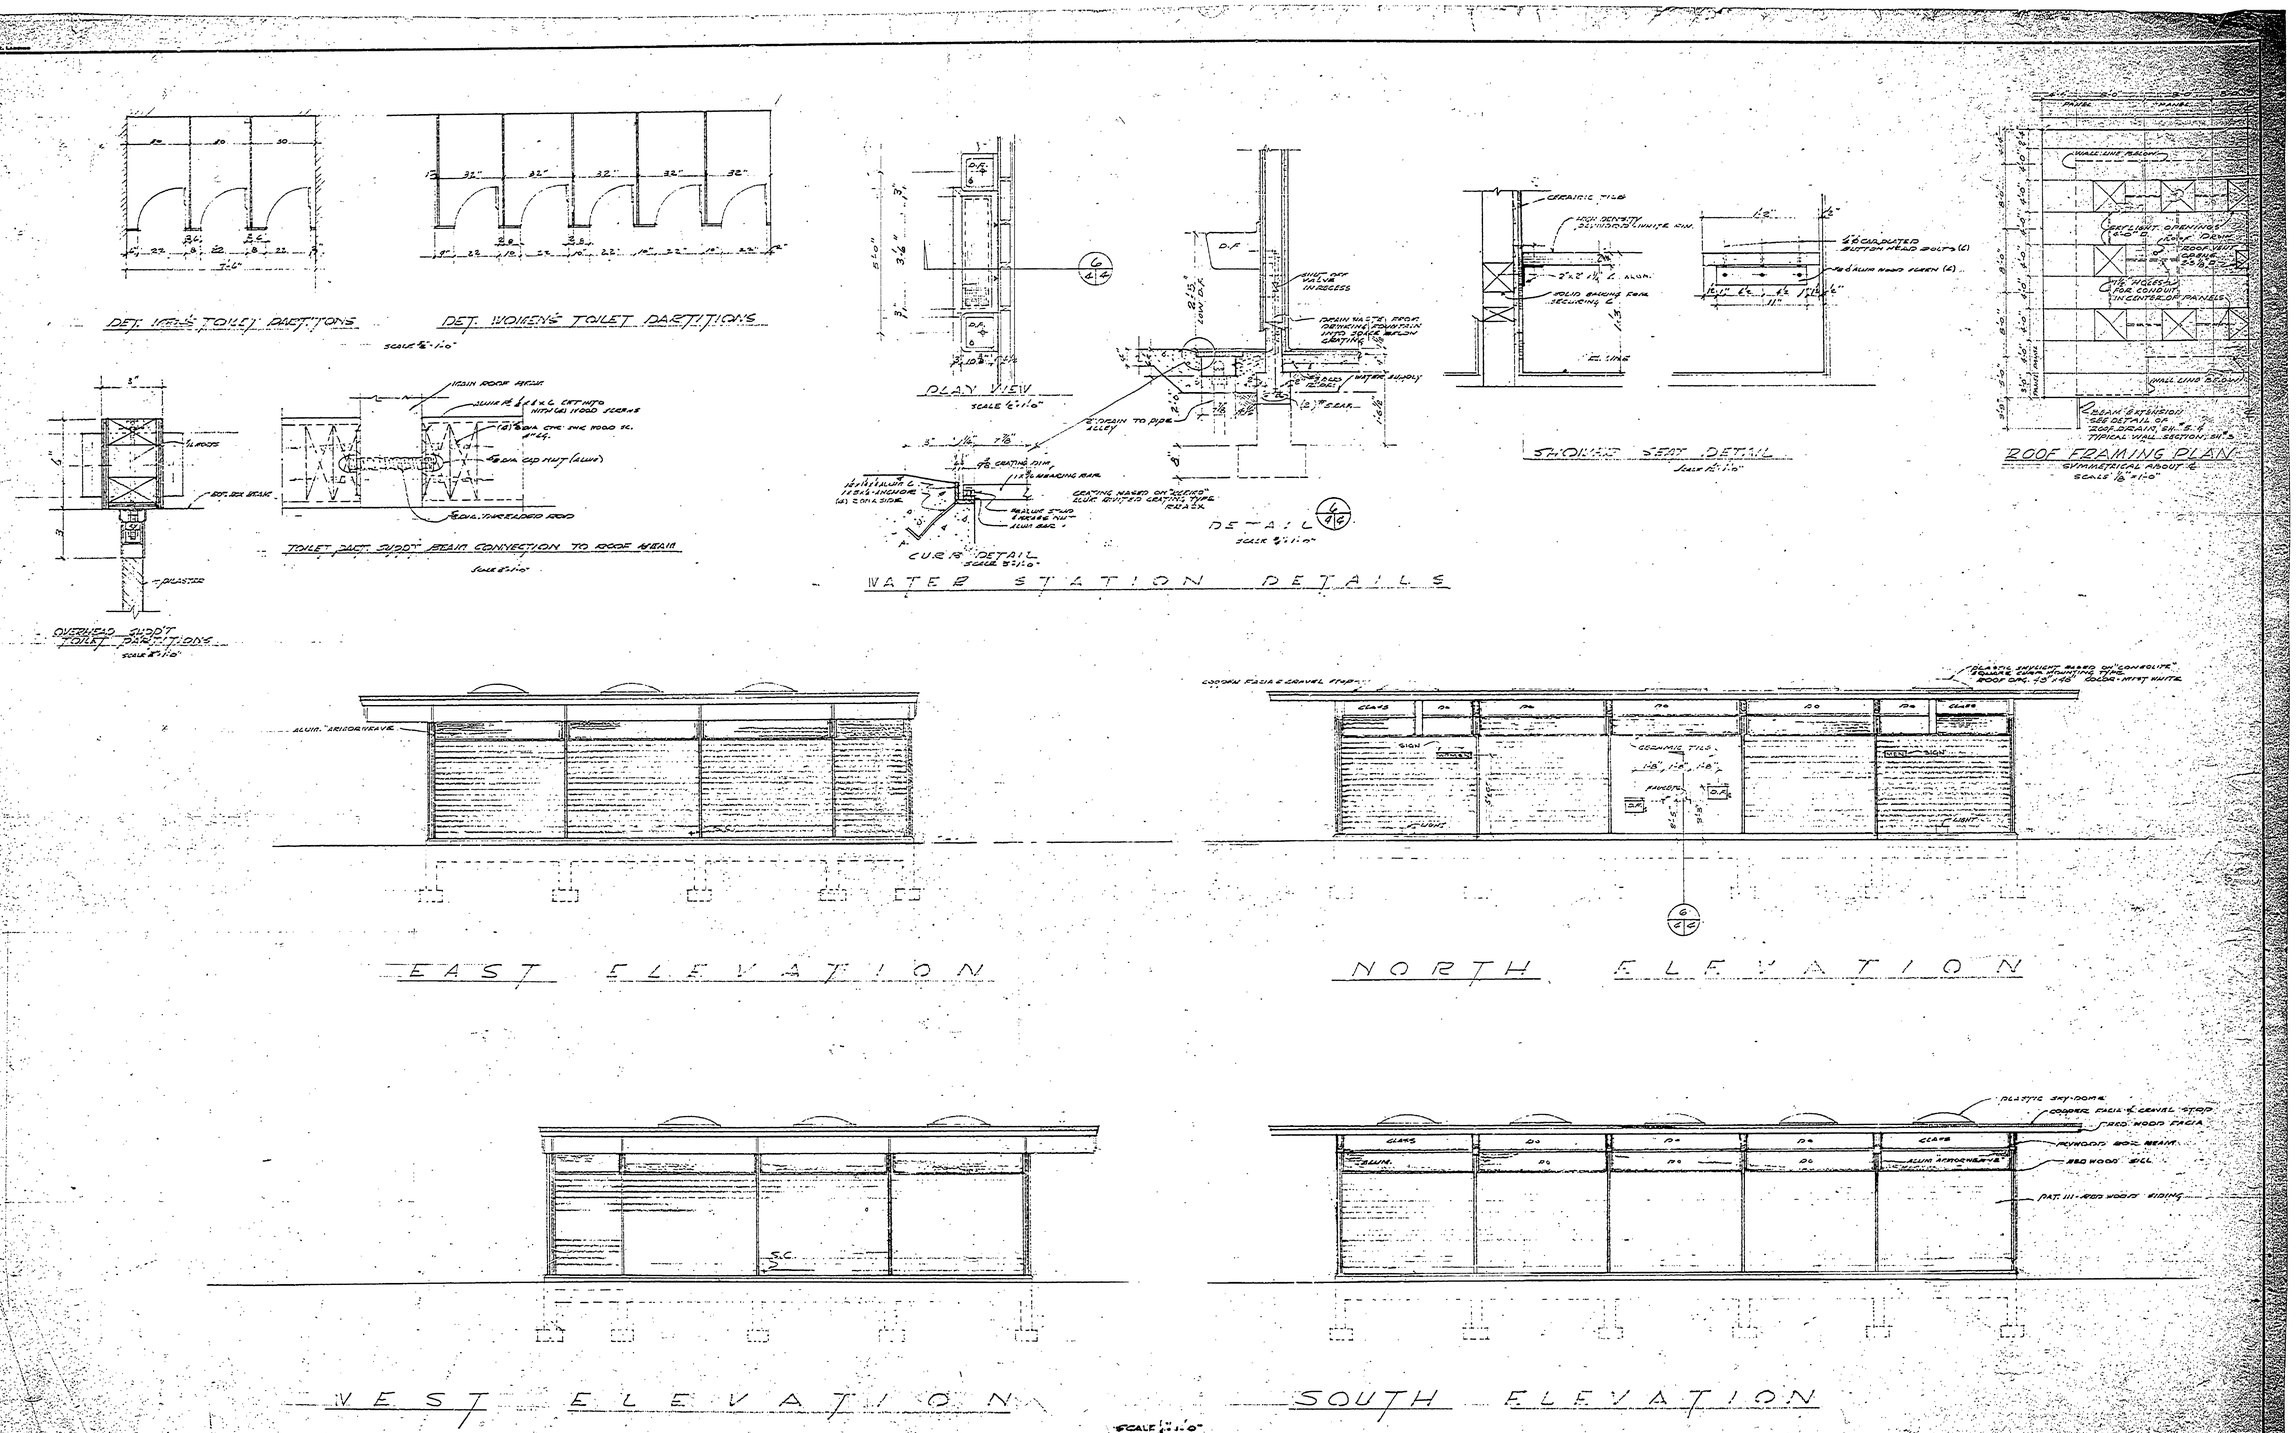

NO.	DATE	BY	REVISIONS	NO.	DATE	BY
1			4			
2			5			
3			6			

		DATE		DATE
DESIGNED BY			REVIEWED	
DRAWN BY	ARCHITECTURAL		APPROVED	
CHECKED BY	ENGINEERING			
	LANDSCAPE			

MICHIGAN
DEPARTMENT OF CONSERVATION
PARKS AND RECREATION DIVISION

ELEVATIONS - DETAILS

HIGGINS LAKE STATE PARK
TOILET AND SHOWER BUILDING 6016

SHEET NO. 2 OF 2

PLAN NO. A-106