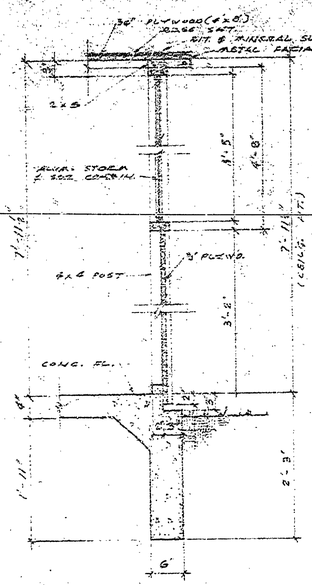


WALL SECT.
SCALE: 1" = 1'-0"

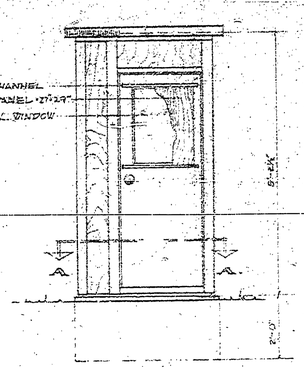


REAR
1/4" = 1'-0"

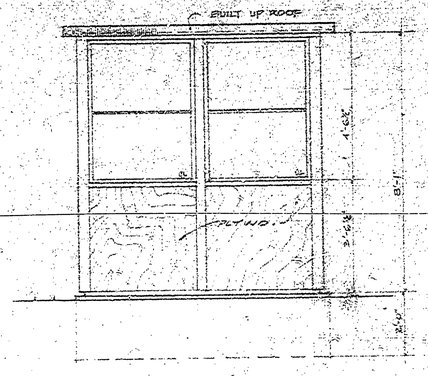


SIDE
1/4" = 1'-0"

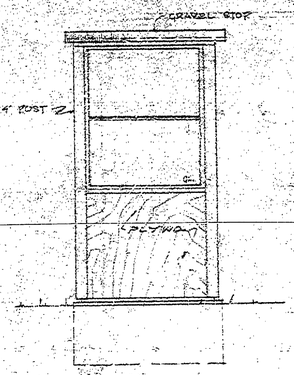


FRONT
1/4" = 1'-0"

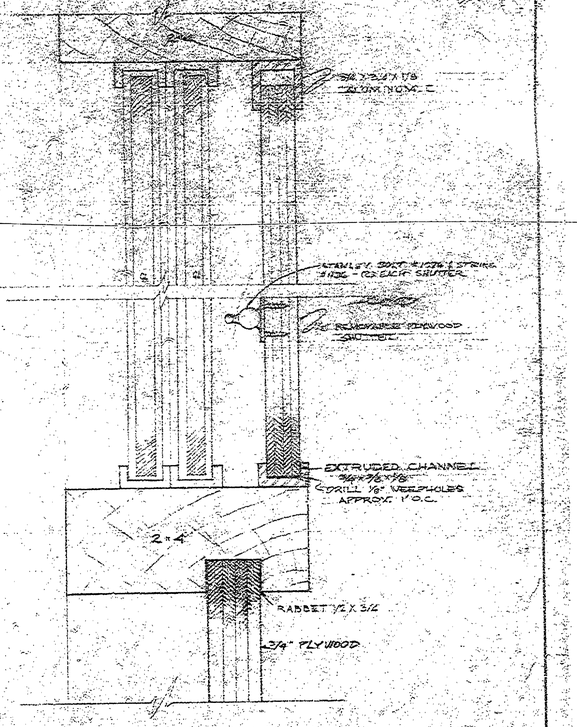


WINDOW SECTION
FULL SIZE

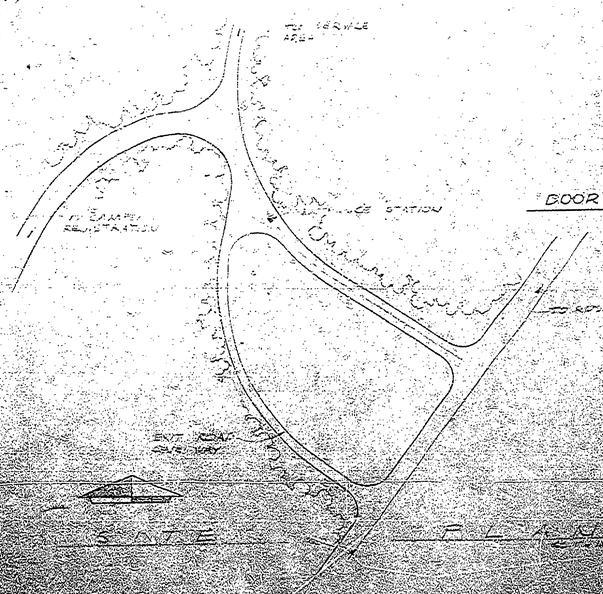


SITE PLAN
1" = 10'-0"

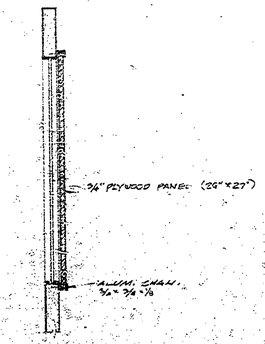


DOOR SECTION
SCALE: 1 1/2" = 1'-0"

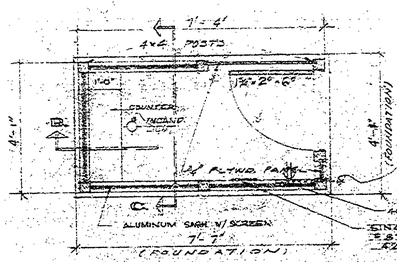


PLAN
SCALE: 1/2" = 1'-0"

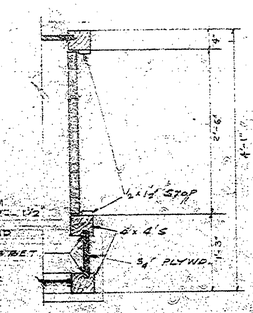


SECT. A-A
SCALE: 1/4" = 1'-0"

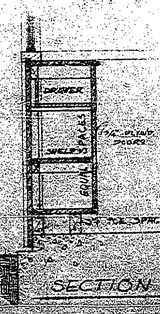


SECTION B

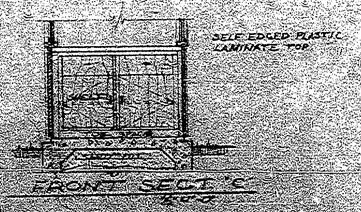


FRONT SECT. C

| | | | | | | | | | | | | | | | | | | | | | | | |
|---|---|---|---|---|---|---|---|---|---|---|---|---|---|---|---|---|---|---|---|---|---|---|---|
| SUPERVISOR | | | DRAWN BY | VP | 3-68 | NO. | DATE | BY | REVISIONS | NO. | DATE | BY | REVISIONS | MORGAN | PROPOSED PLAN | SHEET NO. 1 OF 1 | STATE | DATE | |
| ENGINEER | | | CHECKED BY | | | 1 | 7-69 | VMT | | 1 | | | | DEPARTMENT OF CONSERVATION | OF SHELTER HOUSE | FOR PROJECT NO. | SECTION APPROVAL | | |
| | | DATE | | | DATE | 2 | | | | 2 | | | | | | | ENGINEERING SECTION | | |
| | | | | | | | | | | | | | | | | | | | SHIGGING LAKE STATE PARK |