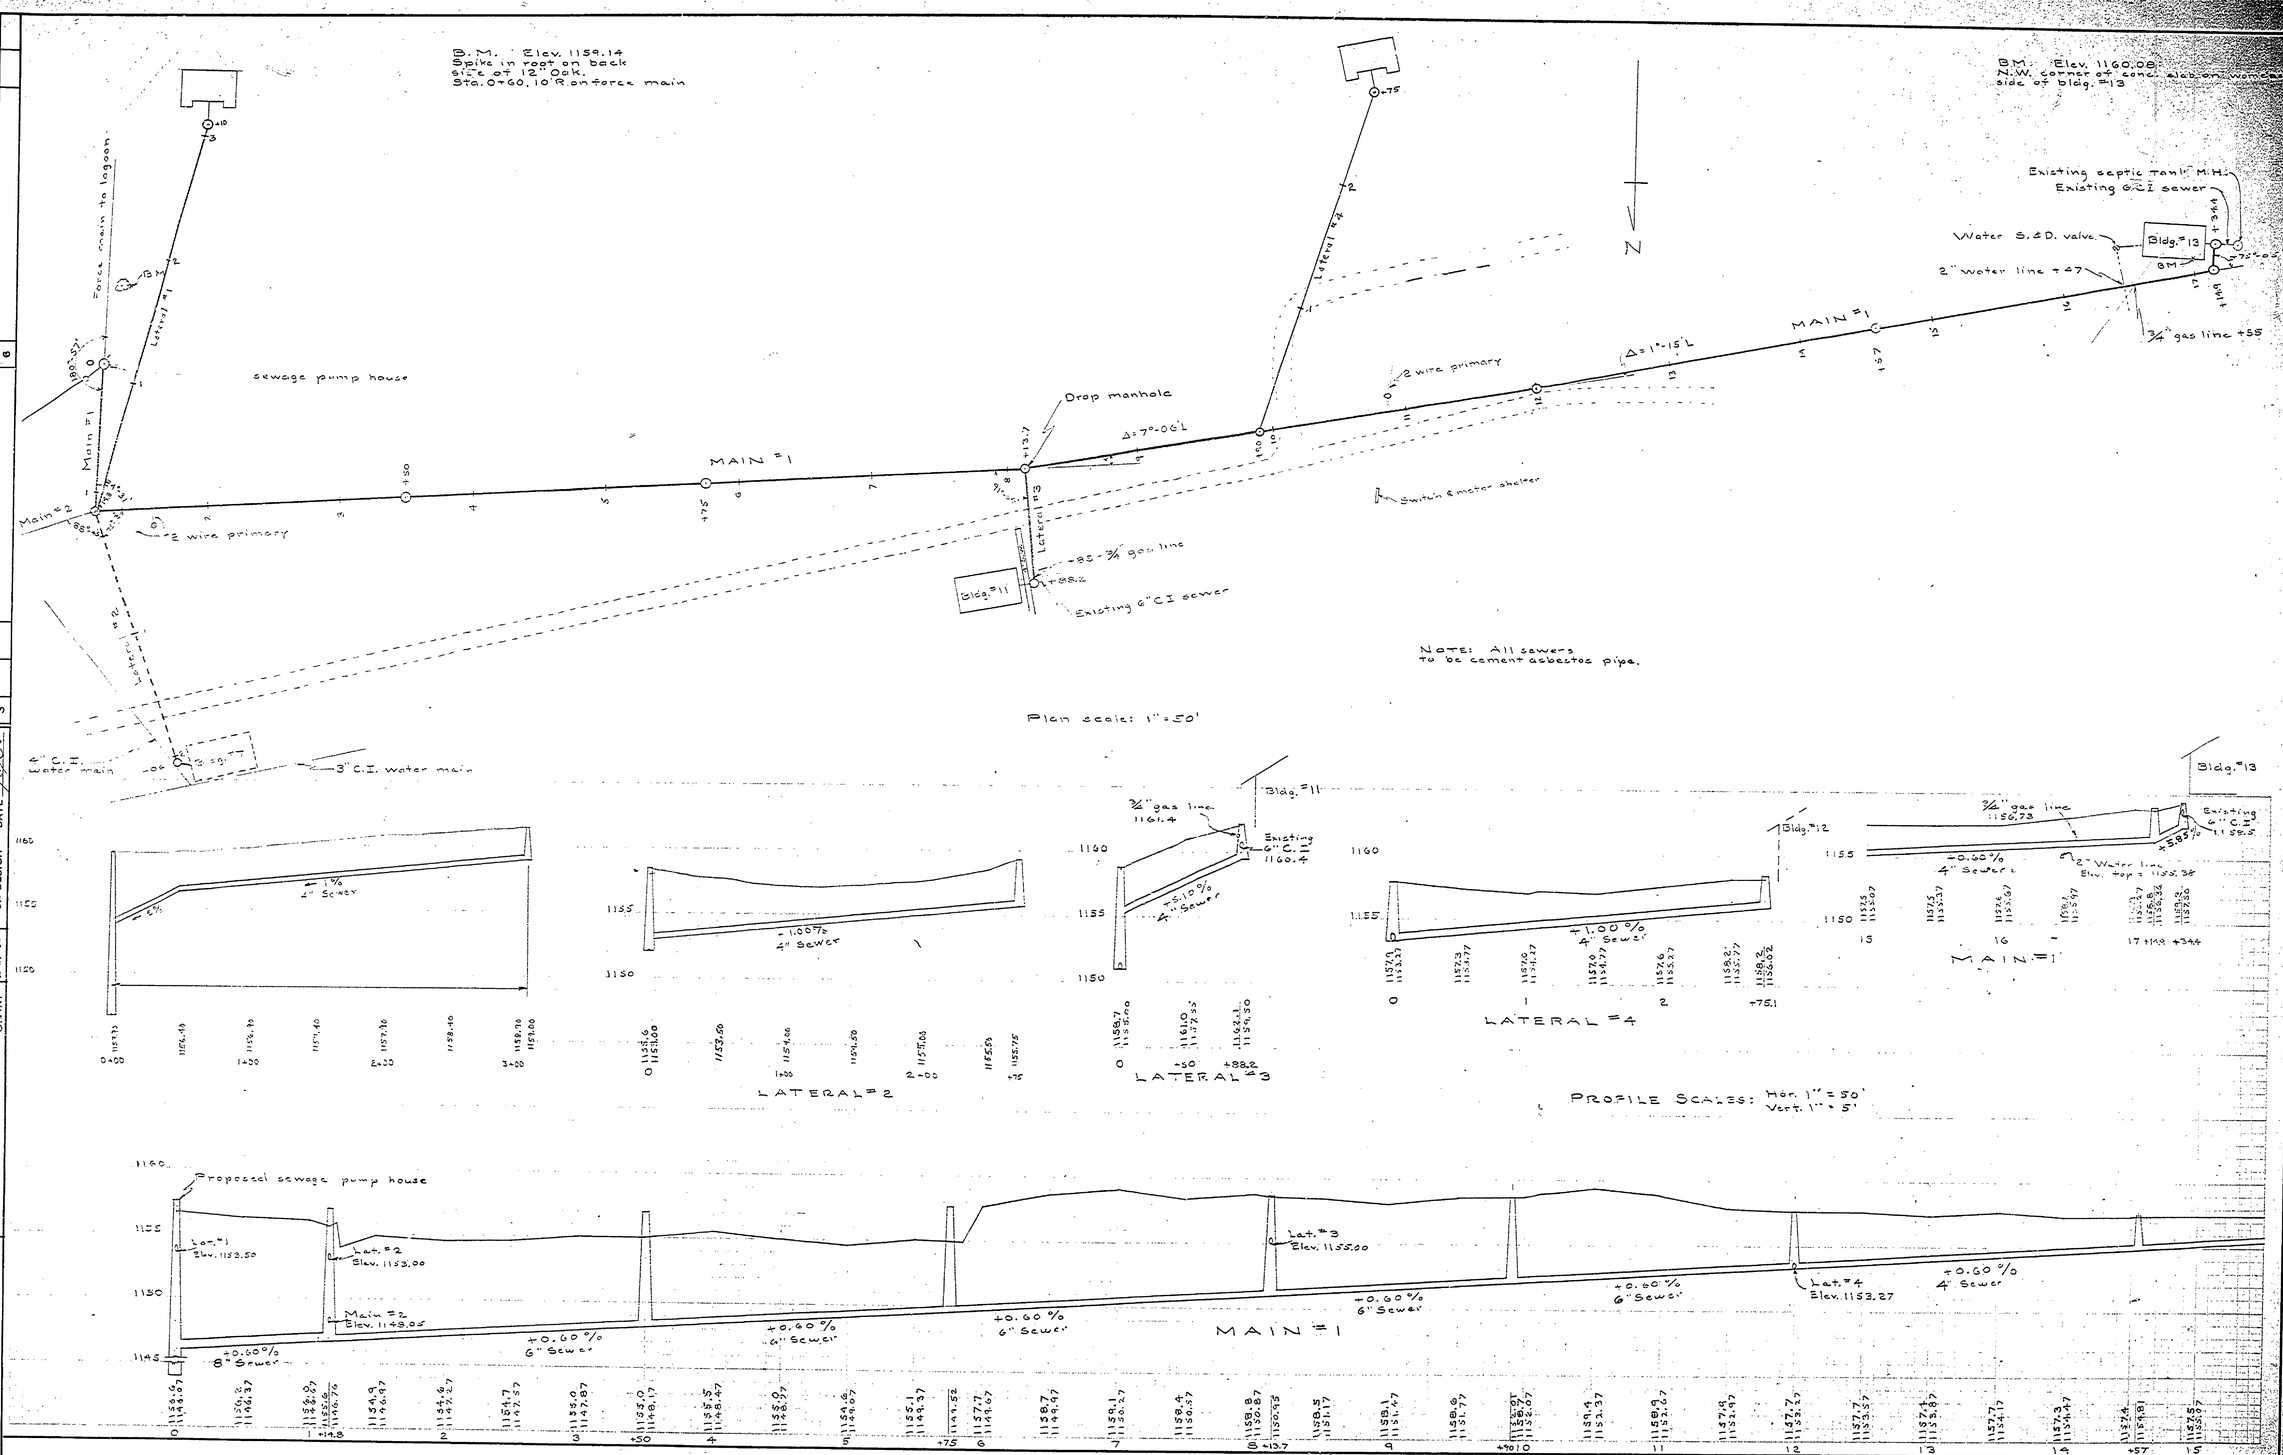

REVISIONS					
NO.	DATE	BY		DATE	BY
1			4		
2			5		
3			6		

APPROVED BY: A. Mouser
ASSISTANT CHIEF IN CHARGE OF DESIGN — DATE 12-29-59

REVIEWED BY SECTIONS		DATE
ARCHITECTURAL	J.T.P.	12-29-59
ENGINEERING	J.T.P.	12-29-59
LANDSCAPE	J.T.P.	12-29-59

DRAWN BY	K E B
TRACED BY	
CHECKED BY	E. J. P.
DATE	18 Dec. 1959

MICHIGAN
DEPARTMENT OF CONSERVATION
PARKS AND RECREATION DIVISION

HIGGINS LAKE STATE PARK
CENTRAL DISPOSAL SYSTEM
SCALE: AS SHOWN

SHEET NO. 2 OF 7

PLAN NO. E-115