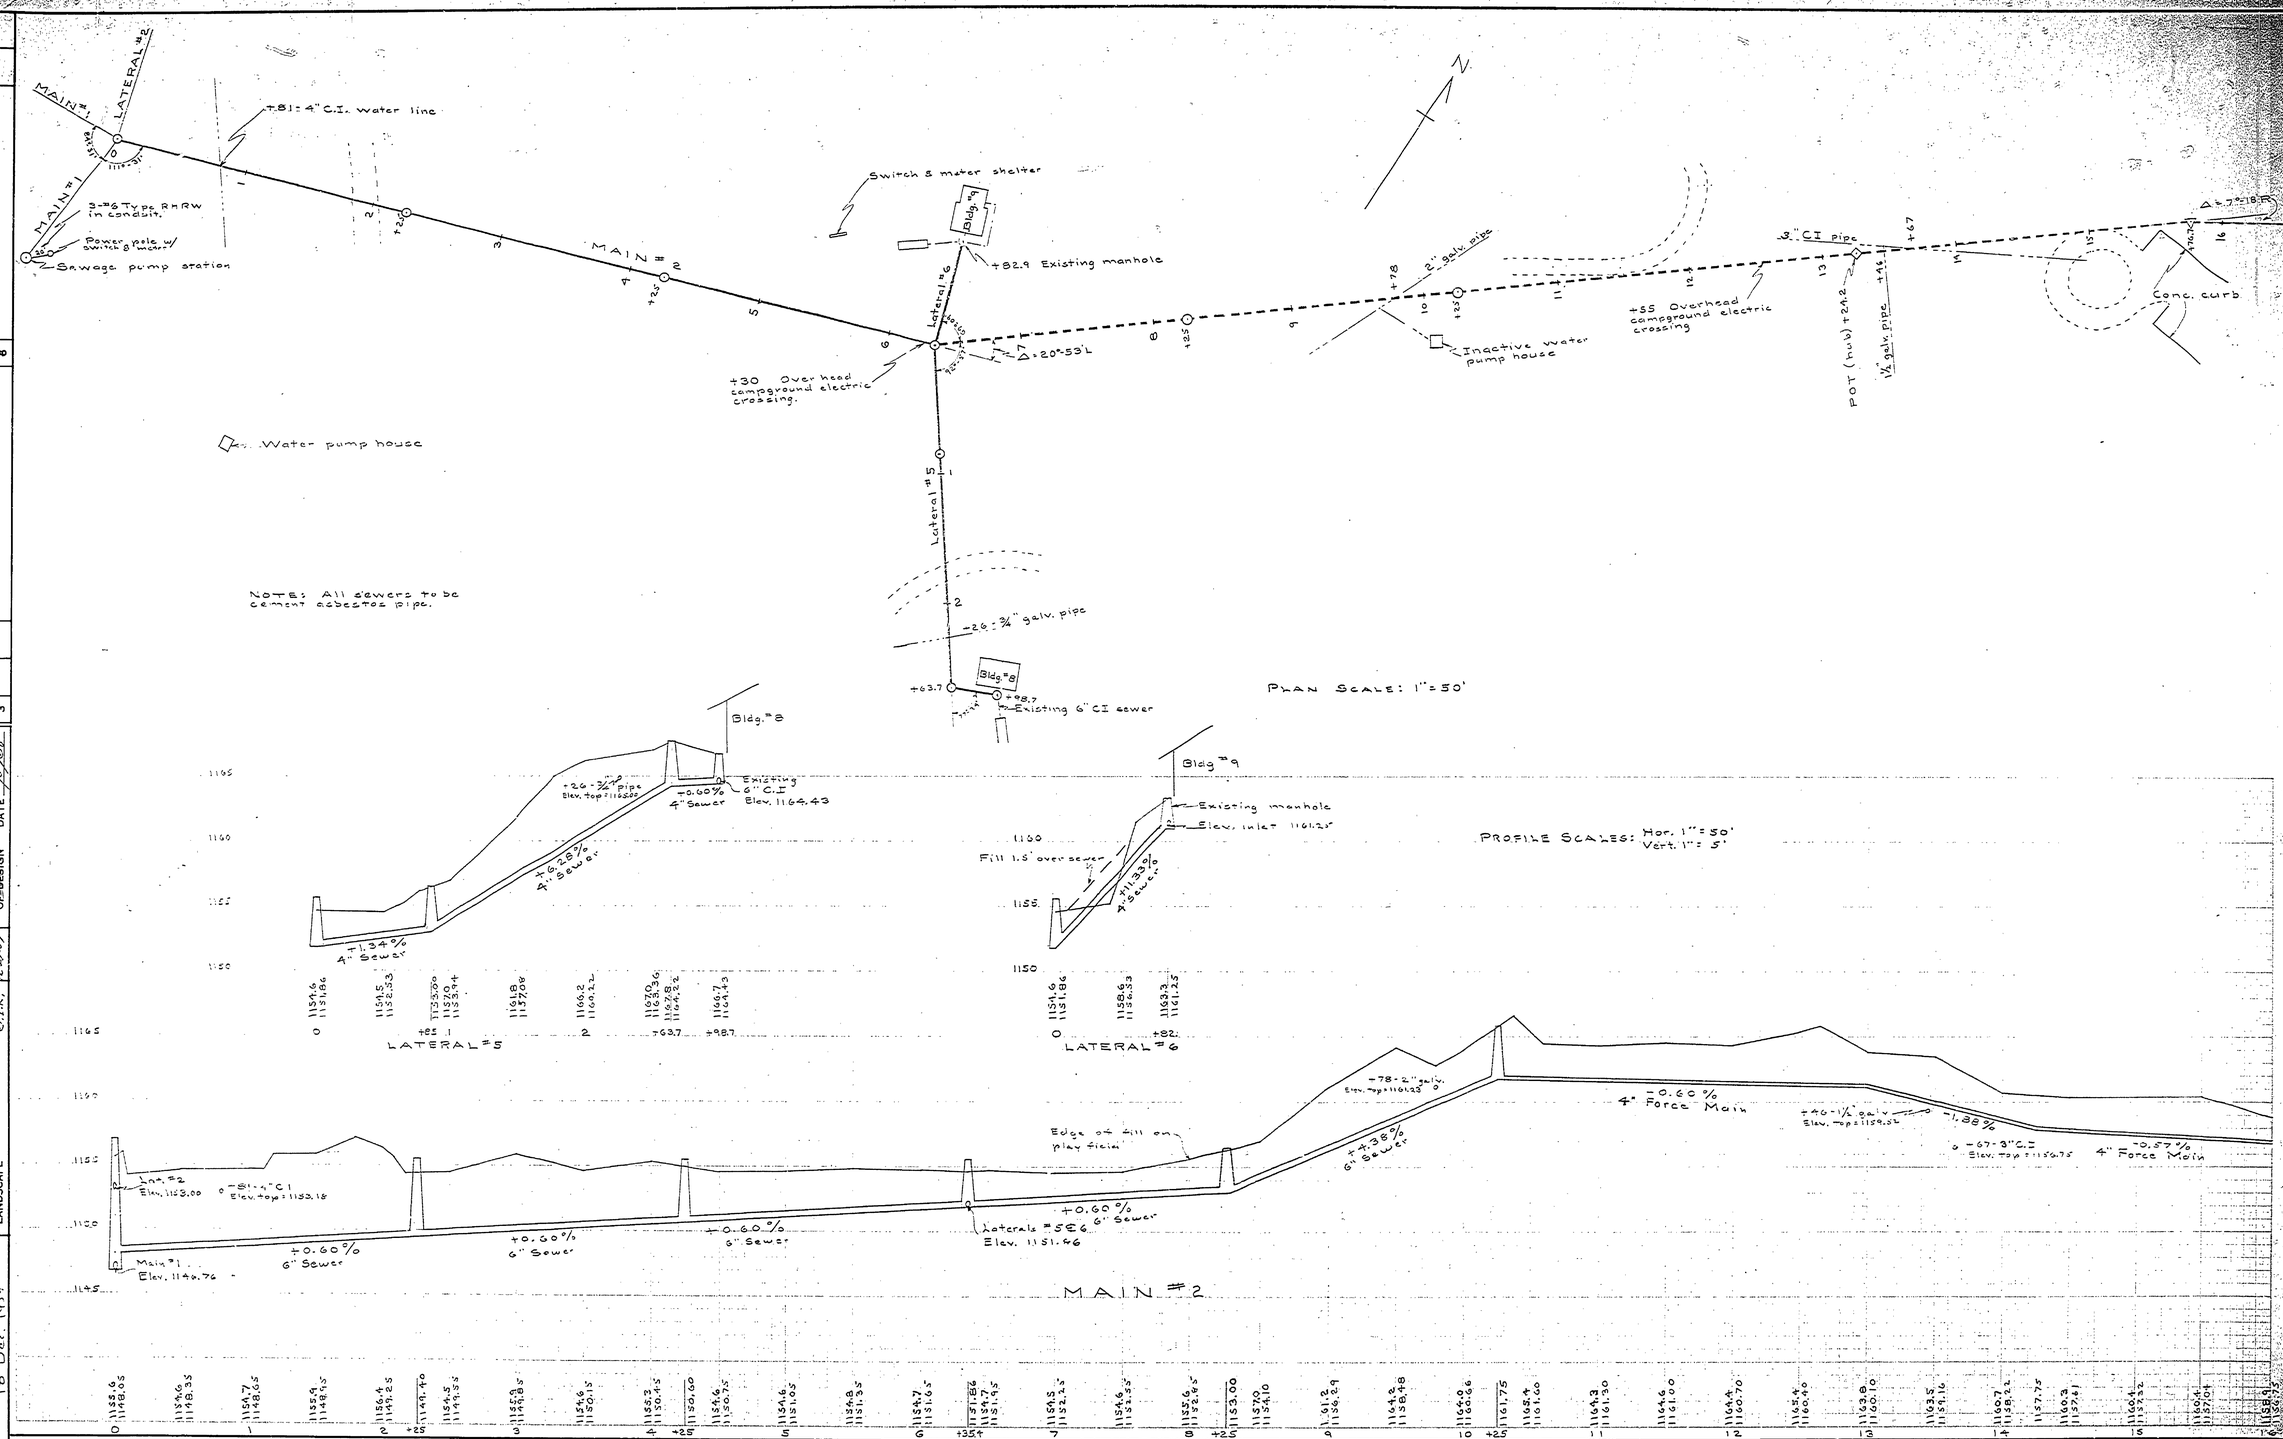

DRAWN BY	N.E.B.
TRACED BY	
CHECKED BY	E. J. P.
DATE	18 Dec. 1959

REVIEWED BY SECTIONS:		DATE
ARCHITECTURAL	J.T.R.	12-23-59
ENGINEERING	J.T.R.	12-23-59
LANDSCAPE	J.T.R.	12-23-59

APPROVED BY: [signature]
ASSISTANT CHIEF IN CHARGE OF DESIGN — DATE

NO.	DATE	BY
1		
2		
3		

REVISIONS

	DATE	BY
4		
5		
6		

MICHIGAN
DEPARTMENT OF CONSERVATION
PARKS AND RECREATION DIVISION

HIGGINS LAKE STATE PARK
CENTRAL DISPOSAL SYSTEM
SCALE: AS SHOWN

SHEET NO. 3 OF 7

PLAN NO. E-113