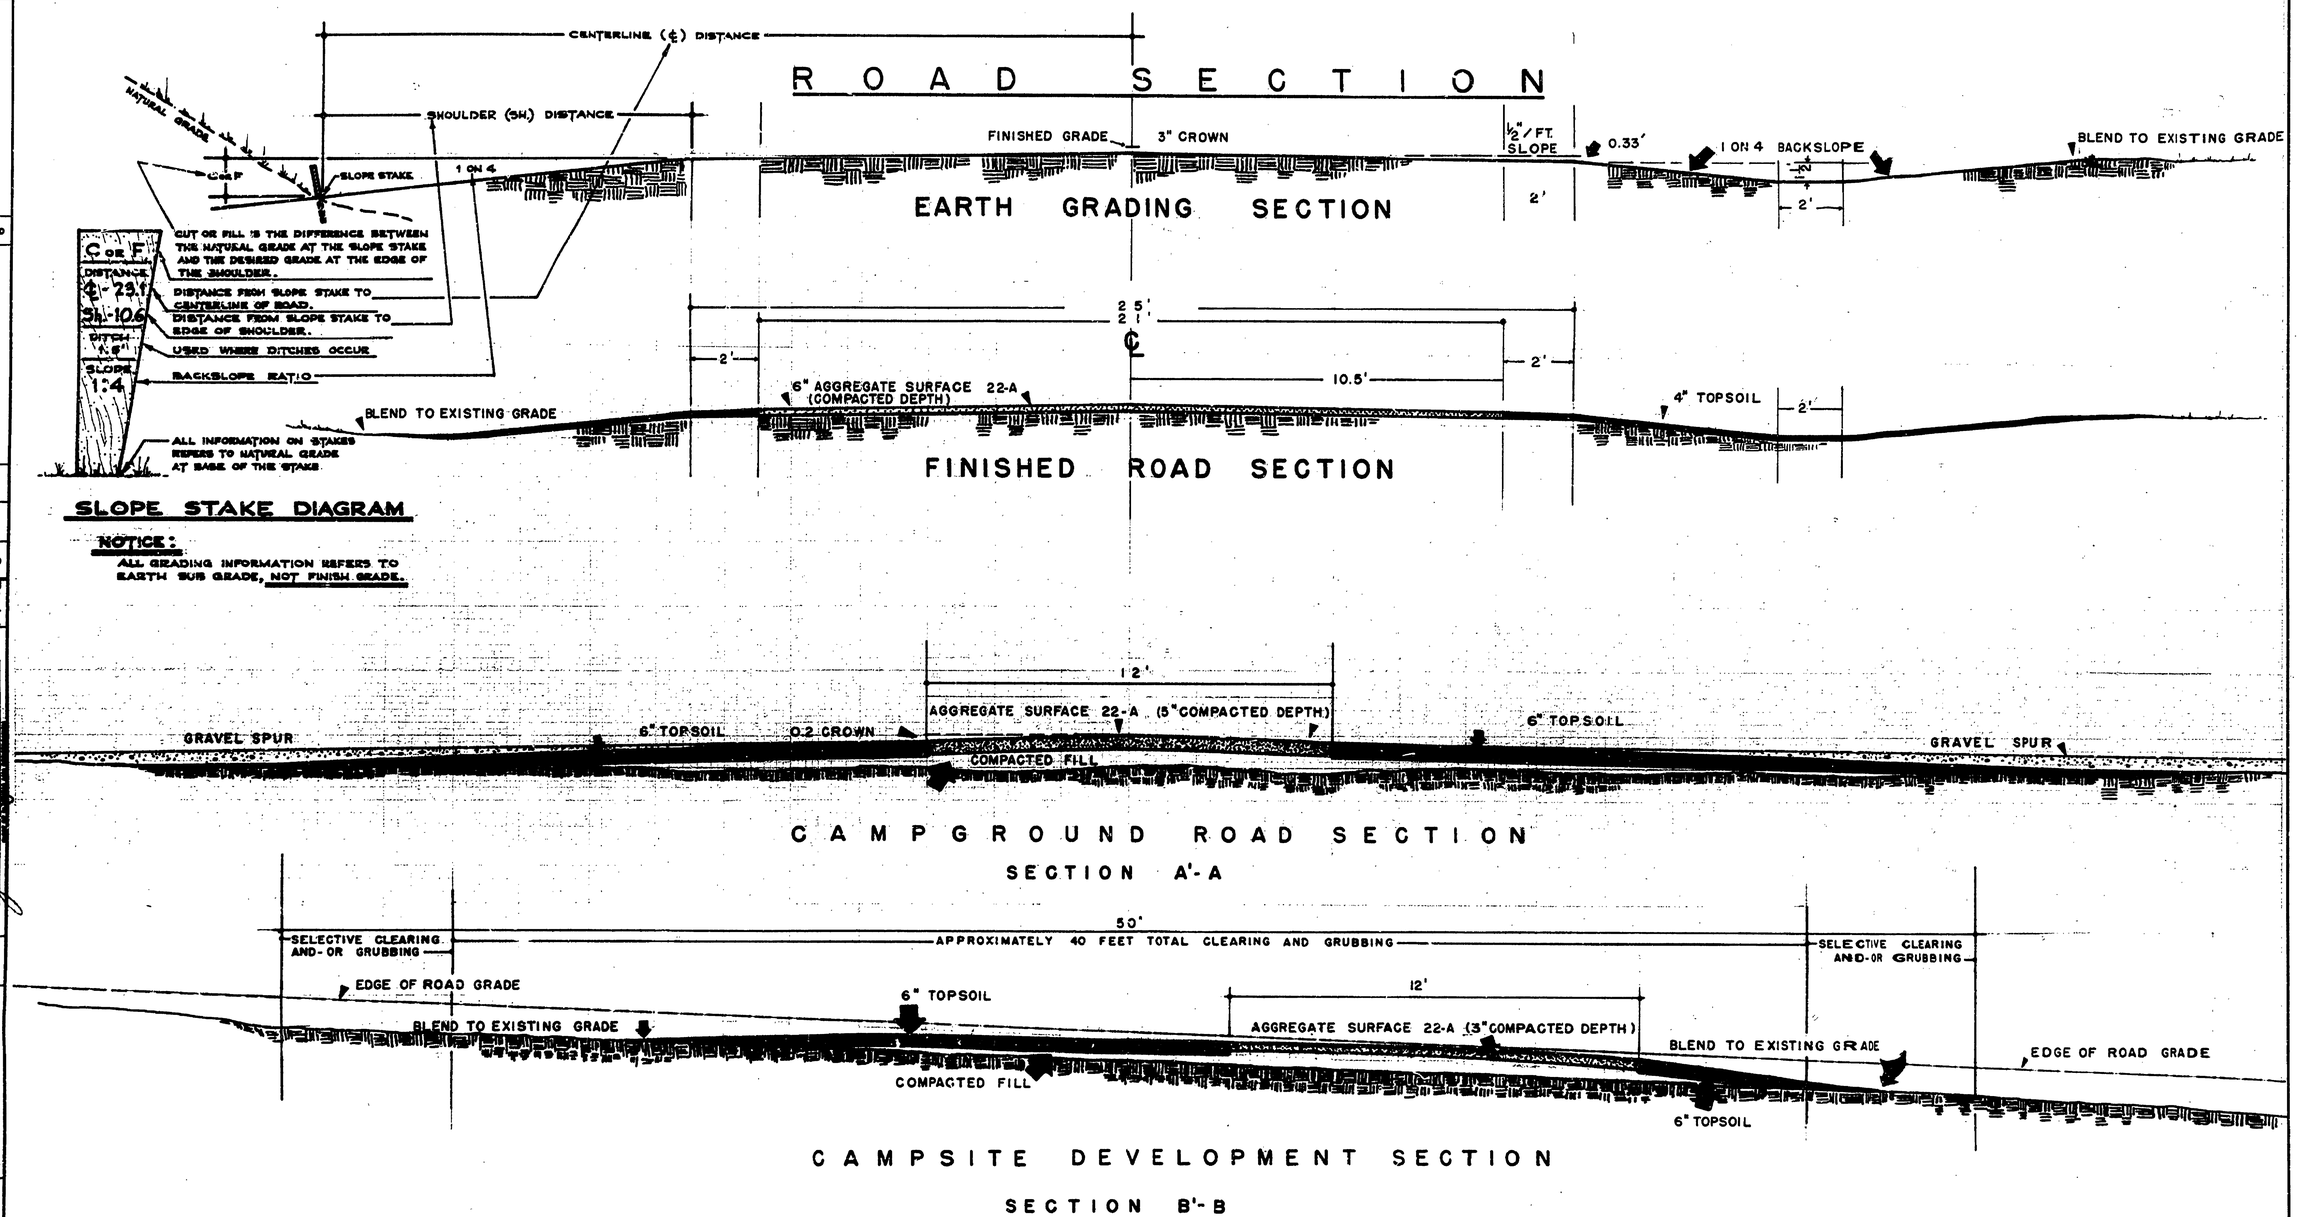

DATE	NO.	REVISIONS	BY	DATE
	1	4		
	2	5		
9-7-62	3	6		

APPROVED

		DATE
ARCHITECTURAL		8-1-62
ENGINEERING	G.V.P.	8-6-62
LANDSCAPE		8-3-62

REVIEWED

		DATE
DESIGNED BY		8-62
DRAWN BY		8-62
CHECKED BY		8-62

MICHIGAN
DEPARTMENT OF CONSERVATION
PARKS AND RECREATION DIVISION

HIGGINS LAKE STATE PARK
TYPICAL SECTIONS

SHEET NO. 5 OF 5

PLAN NO. L-108