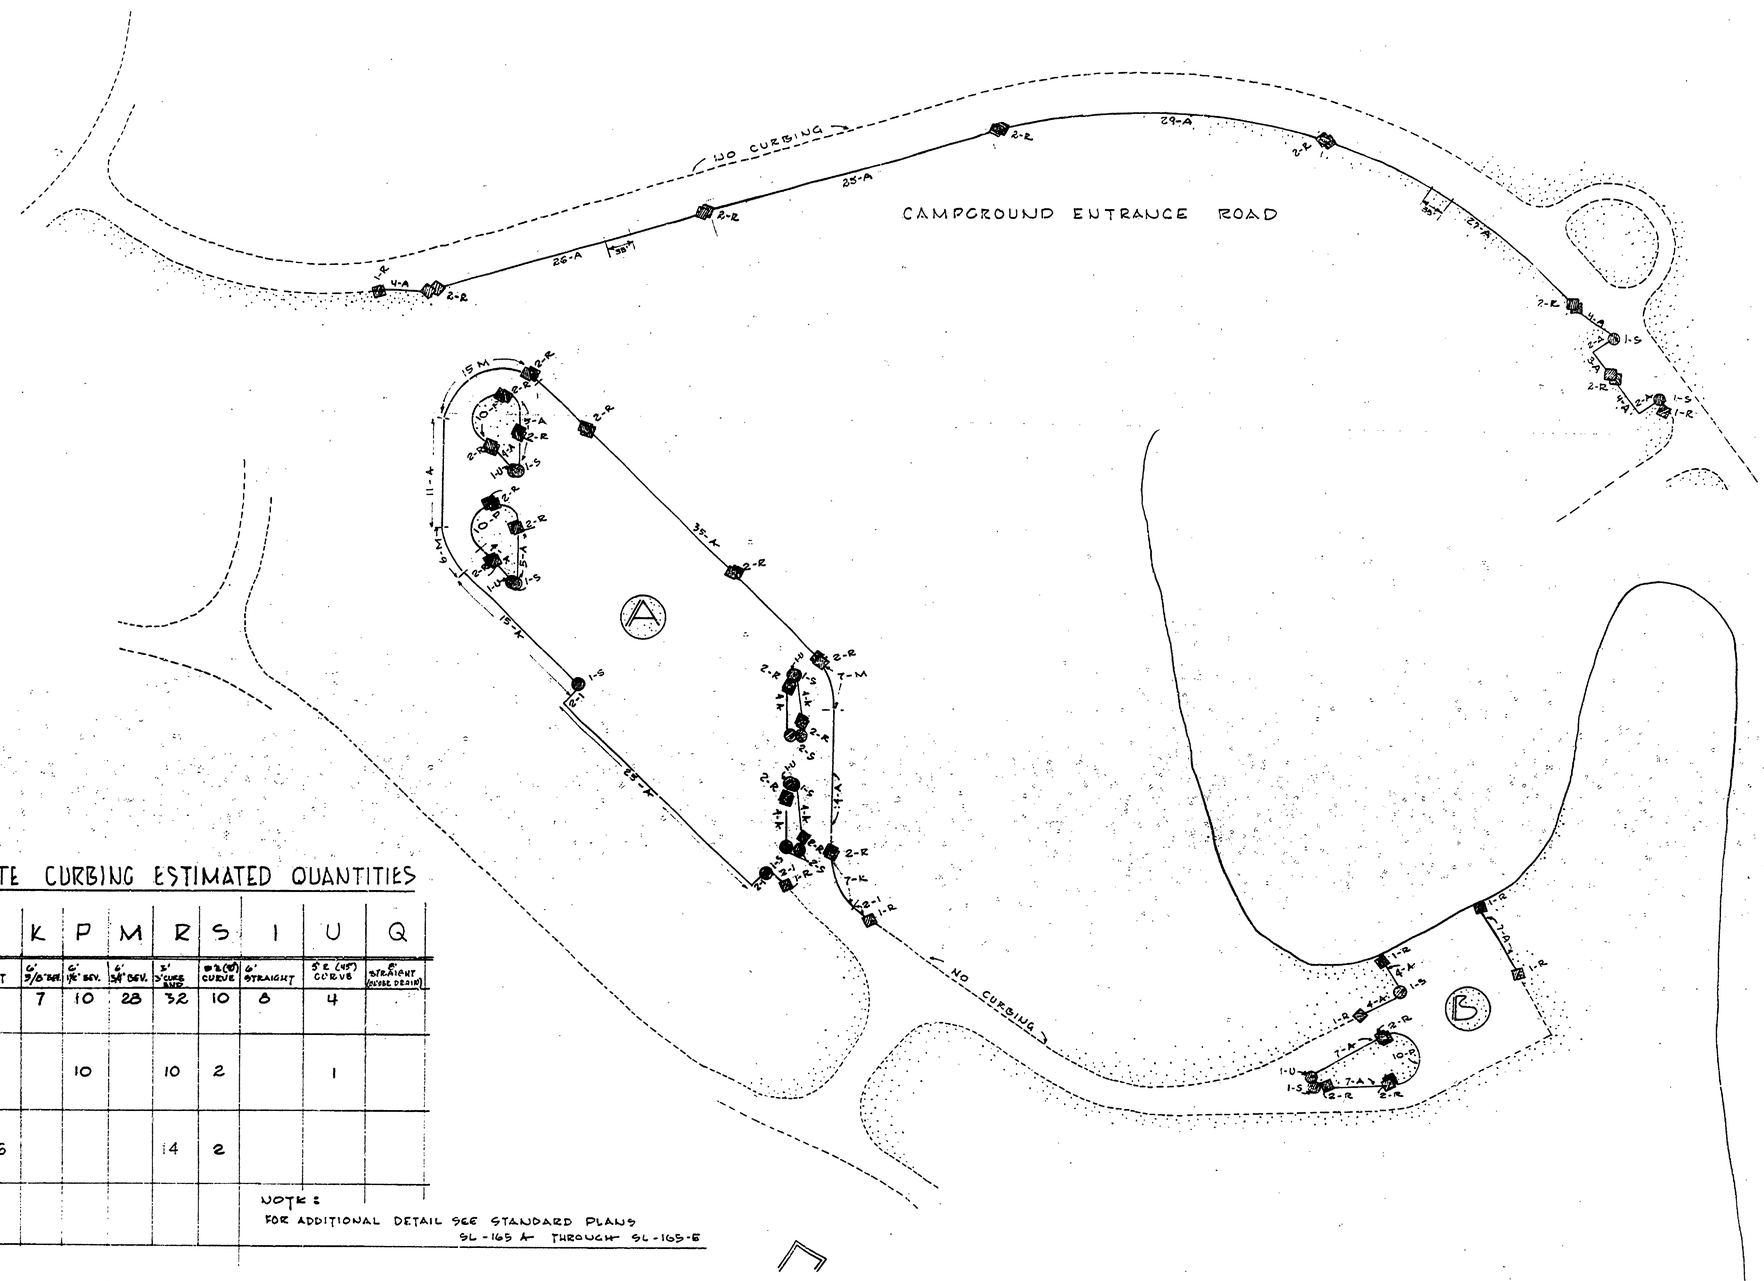

PRECAST CONCRETE CURBING ESTIMATED QUANTITIES

CODE	A	K	P	M	R	S	I	U	Q
	6' STRAIGHT	6' 3/8" REV.	6' 1/4" REV.	6' 1/4" DEV.	3' 3" CURB END	90° (30') CURVE	6' STRAIGHT	5' R (45°) CURVE	6' STRAIGHT (NOSE DESIGN)
A —	134	7	10	28	32	10	8	4	
B —	29		10		10	2		1	
ENT. ROAD	126				14	2			

NOTE:
FOR ADDITIONAL DETAIL SEE STANDARD PLANS SL-165 A THROUGH SL-165-E

NOTE:
- Drainage Openings
- End Sections
- Curve Corner Section

SCALE 1" = 30'

NO.	DATE	BY	REVISIONS	NO.	DATE	BY
1				4		
2				5		
3	1-20-63			6		

		DATE	APPROVED	DATE
REVIEWED	ARCHITECTURAL	11-27-62		
	ENGINEERING	12-28-62		
	LANDSCAPE	12-20-62		

		DATE
DESIGNED BY	K. M. B.	12-62
DRAWN BY		
CHECKED BY	L. M. C.	12-62

MICHIGAN
DEPARTMENT OF CONSERVATION
PARKS AND RECREATION DIVISION

S. HIGGINS LAKE STATE PARK
CONCRETE CURBING PLAN

SHEET NO. 1 OF 1

PLAN NO. L-109