COMMERCIAL BLUEPRINT SERVICE 300 5-68

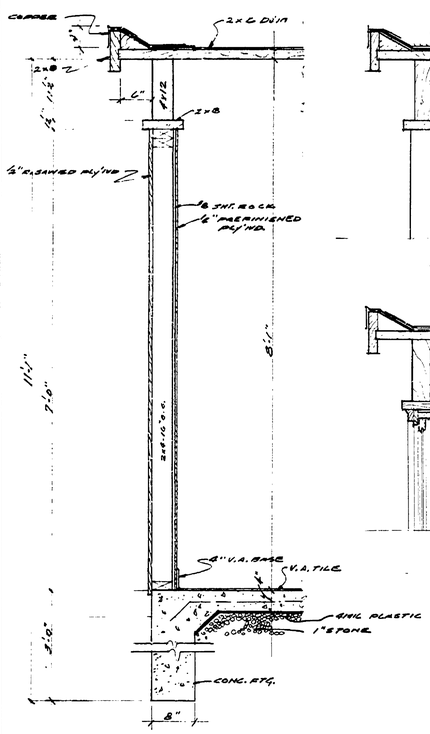

SECT 1-1

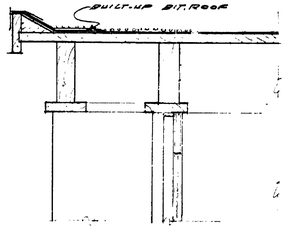

DET 2-2

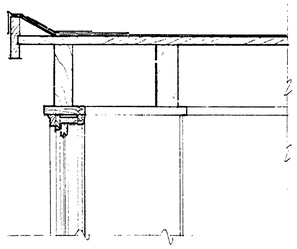

DET. 3-3

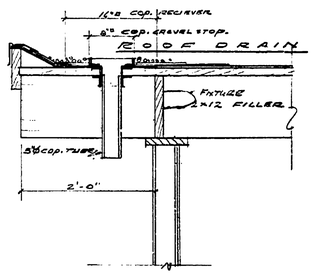

DET. 4-4 1" SCALE

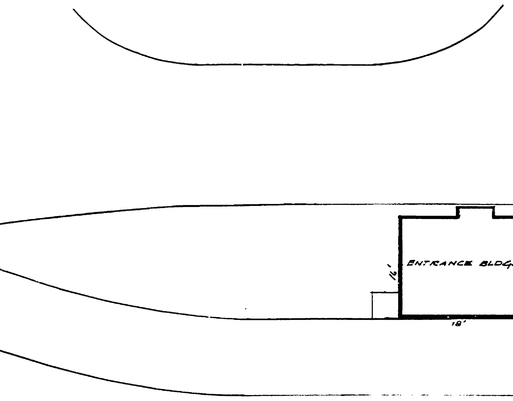

SITE PLAN

SCALE 1"=10'

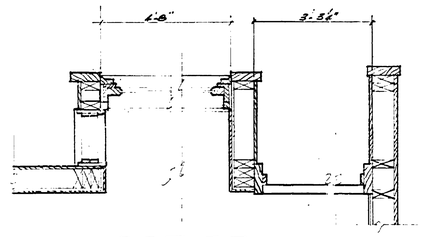

DET. 5-5

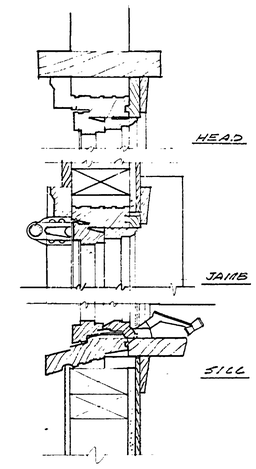

CASEMENT WINDOW DET

(ANDERSEN MFG. CO.)

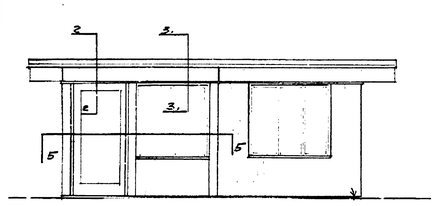

SOUTH ELEV.

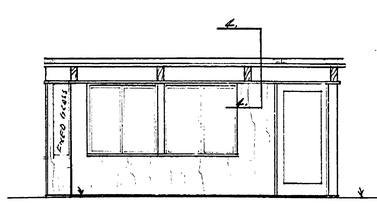

EAST ELEV.

SCALE 1/4"=1'-0"

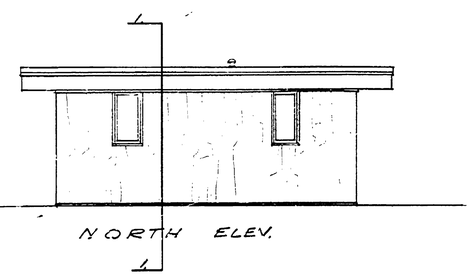

NORTH ELEV.

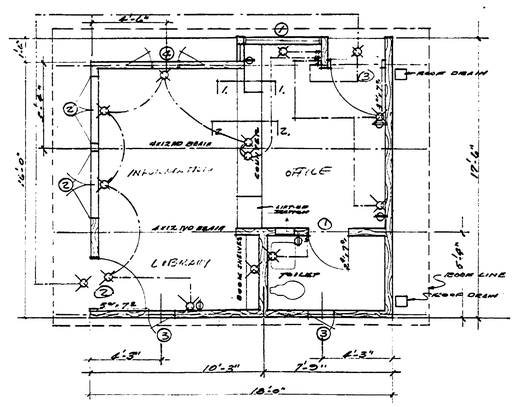

FLOOR PLAN

WINDOW SCHEDULE			
DESIGN	REQ'D	WD NO.	DESCRIPTION
1	1	4B050	ANDERSEN SLIDING UNIT
2	2	W2N4	ANDERSEN CASEMENT
3	2	W1N3	" "
4	1	3N4	" "

SURVEYED BY		DRAWN BY Bill Pasia	1/16/69
DESIGNED BY		CHECKED BY	
	DATE		DATE

NO.	DATE	BY	REVISIONS	NO.	DATE	BY	REVISIONS
1.				3.			
2.				4.			

MICHIGAN
DEPARTMENT OF CONSERVATION

ENTRANCE BLDG
HIGGINS LAKE S. PARK (SOUTH)

SHEET NO. 1 OF 1
FOR PROJECT NO. PA-132-5/24-300-083

BY: _____ DATE _____

RECOMMENDED FOR APPROVAL: W. D. C. 1-16-69
ENGINEER OR ARCHITECT DATE

RECOMMENDED FOR APPROVAL: E J Pontel 1-17-69
IN CHARGE OF DESIGN DATE

SECTION APPROVAL
BY: Robert O Sprague 1-21-69
SECTION CHIEF DATE

ENGINEERING SECTION
APPROVED: H.O. Lunde Bureau 1-22-69
CHIEF ENGINEER C.T.P. DATE

SHEET 1 OF 1 PLAN NO. A-107