COMMERCIAL BLUEPRINT SERVICE 300 5-65

PLANS FOR

HIGGINS LAKE STATE PARK

AREA LIGHTING-BOAT BASIN

PR. NO. PA 108-5124-300-001-C2

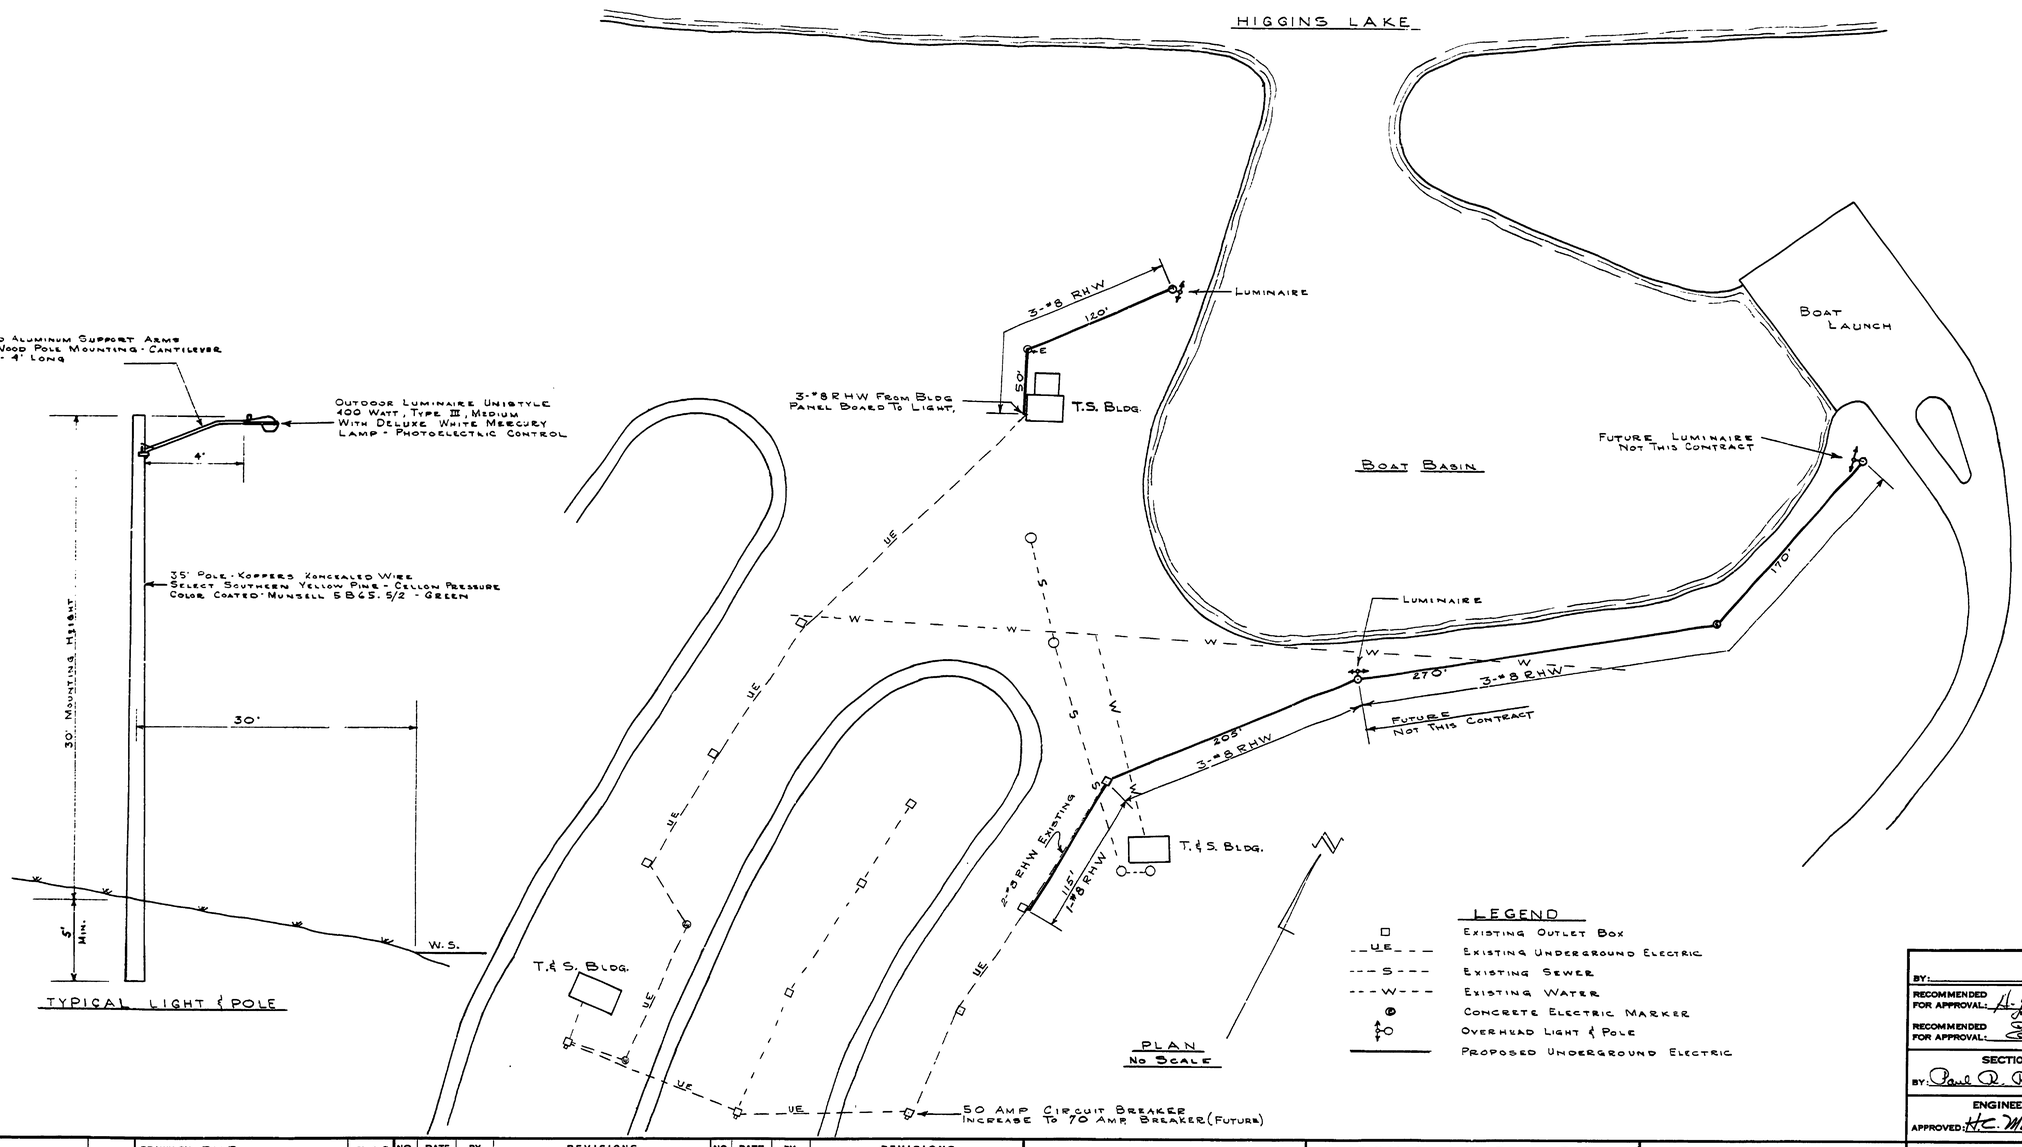

SURVEYED BY		DRAWN BY RMB	3-67	NO.	DATE	BY	REVISIONS	NO.	DATE	BY	REVISIONS		
DESIGNED BY W.J.P.	3-67	CHECKED BY		1.				3.					
	DATE		DATE	2.				4.					

MICHIGAN
DEPARTMENT OF CONSERVATION

HIGGINS LAKE STATE PARK
AREA LIGHTING
FOR BOAT BASIN

SHEET NO. 1 OF 1
FOR PROJECT NO. PA 108-5124-300-001-C2

BY: DATE

RECOMMENDED FOR APPROVAL: H. J. Harvey (ENGINEER OR ARCHITECT) 3-6-67 (DATE)

RECOMMENDED FOR APPROVAL: E. Pratt (IN CHARGE OF DESIGN) 3-6-67 (DATE)

SECTION APPROVAL

BY: Paul R. Resnick (SECTION CHIEF) 4-4-67 (DATE)

ENGINEERING SECTION

APPROVED: H.C. Mathews (CHIEF ENGINEER) 4-20-67 (DATE)

HIGGINS LAKE STATE PARK
BOAT BASIN LIGHTING

SHEET 1 OF 1 PLAN NO. E-123