BRUNING 92170+

NO.	DATE	BY	REVISIONS	DATE	BY
1			4		
2			5		
3			6		

APPROVED BY

ASSISTANT CHIEF IN CHARGE OF DESIGN — DATE

REVIEWED BY SECTIONS — DATE

ARCHITECTURAL

ENGINEERING

LANDSCAPE

DRAWN BY J.Y.

TRACED BY

CHECKED BY W.J.P.

DATE Aug. 1967

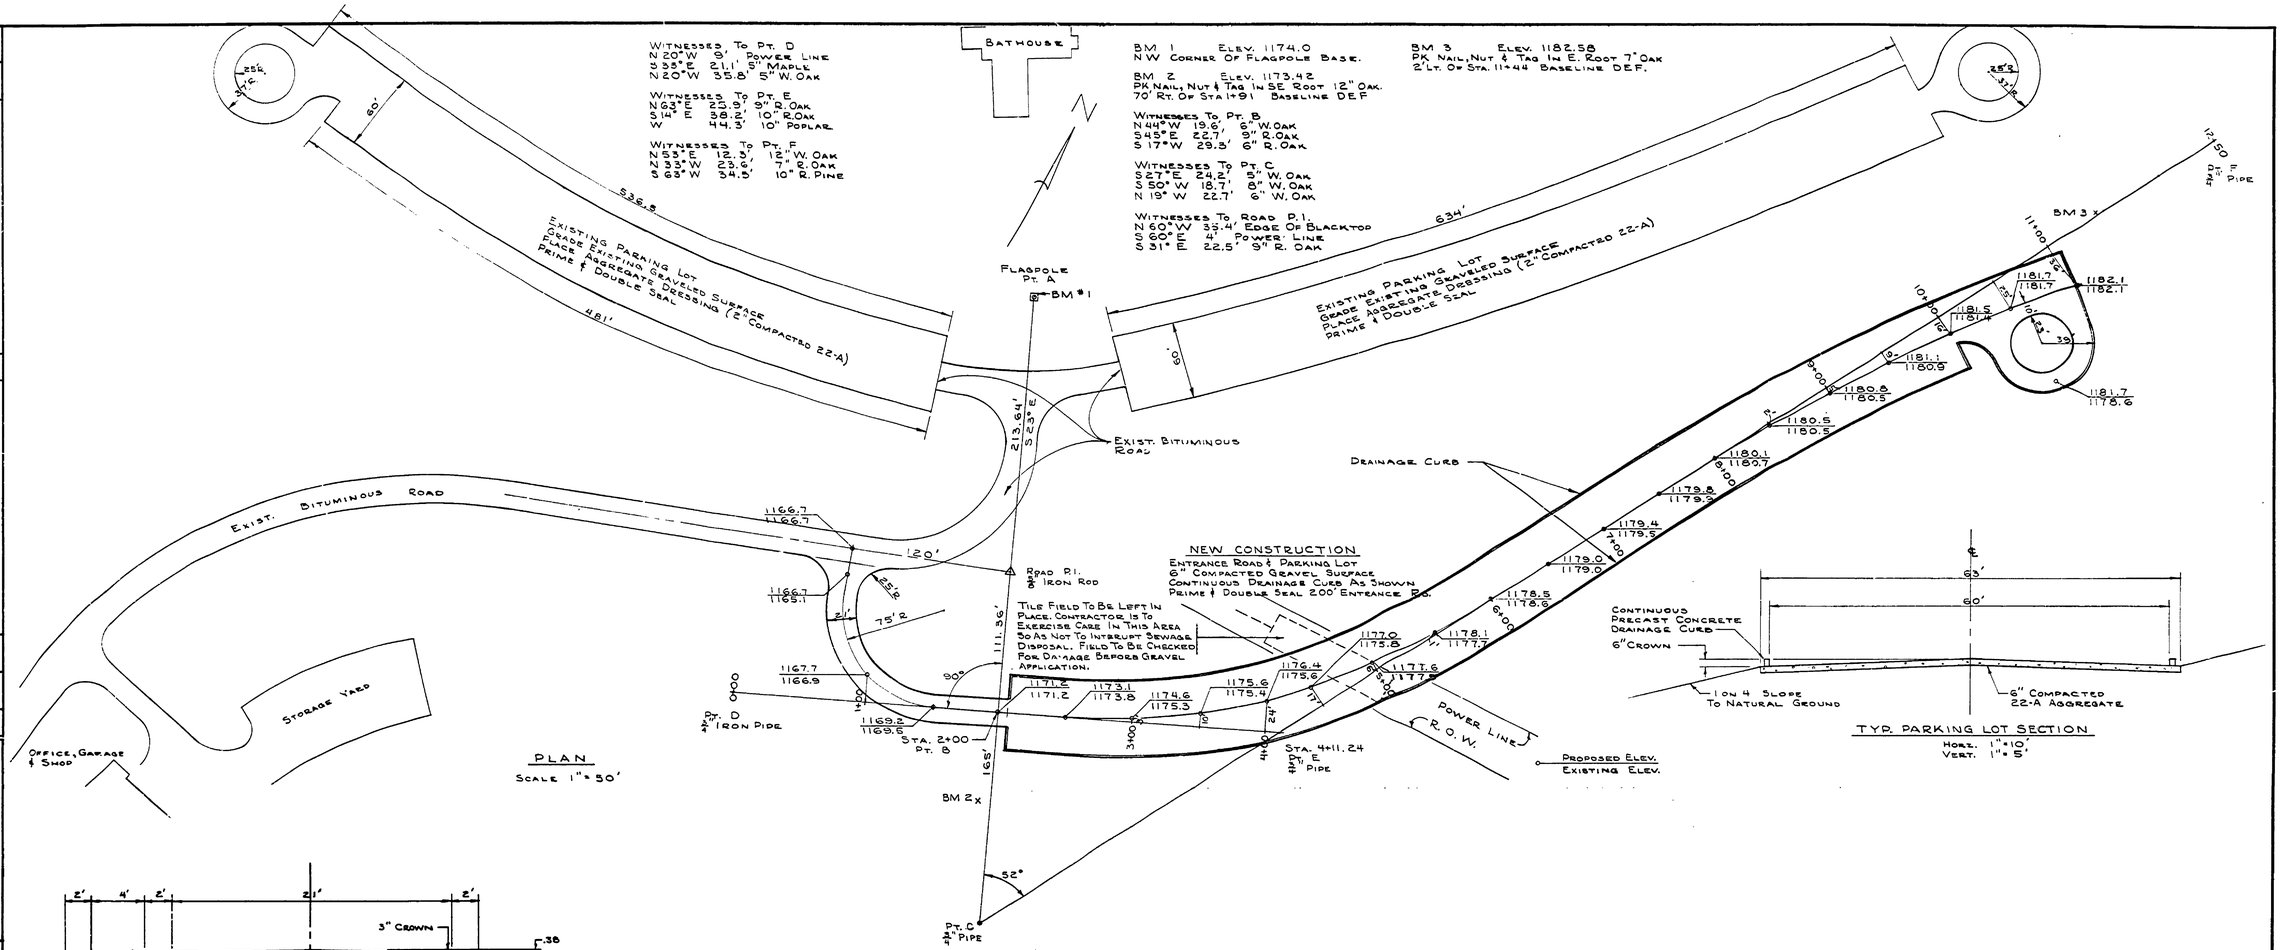

PARKING LOT ADDITION

MICHIGAN
DEPARTMENT OF CONSERVATION
PARKS AND RECREATION DIVISION

SOUTH HIGGINS LAKE STATE PARK

SHEET NO. 2 OF 2

PLAN NO. E-124