HIGGINS LAKE NORTH SHORE STATE PARK

TOILET BUILDING

PROJ. NO. PR 63-999-976-011

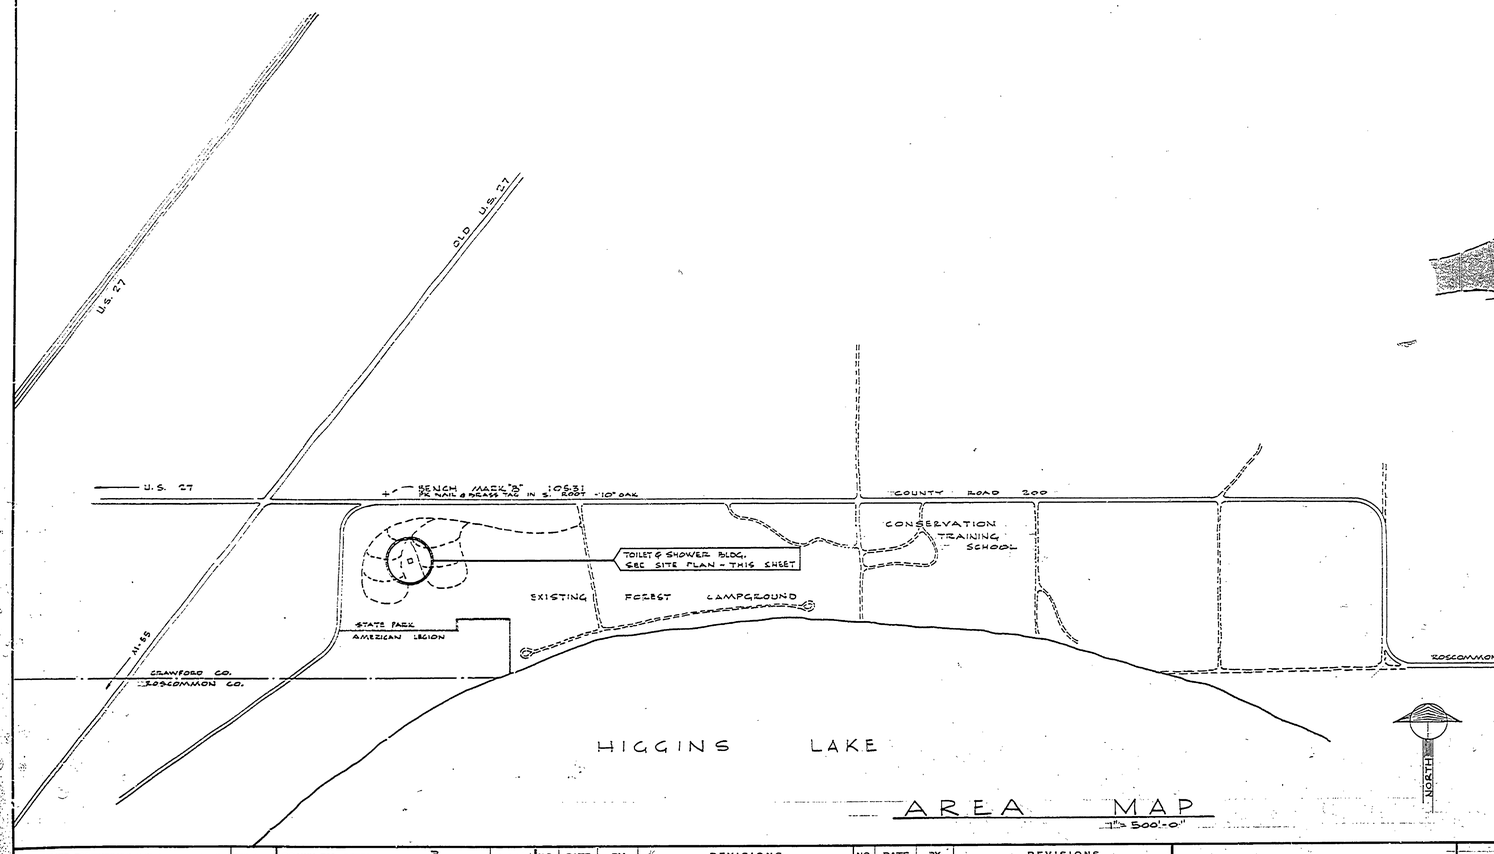

AREA MAP
1" = 500'-0"

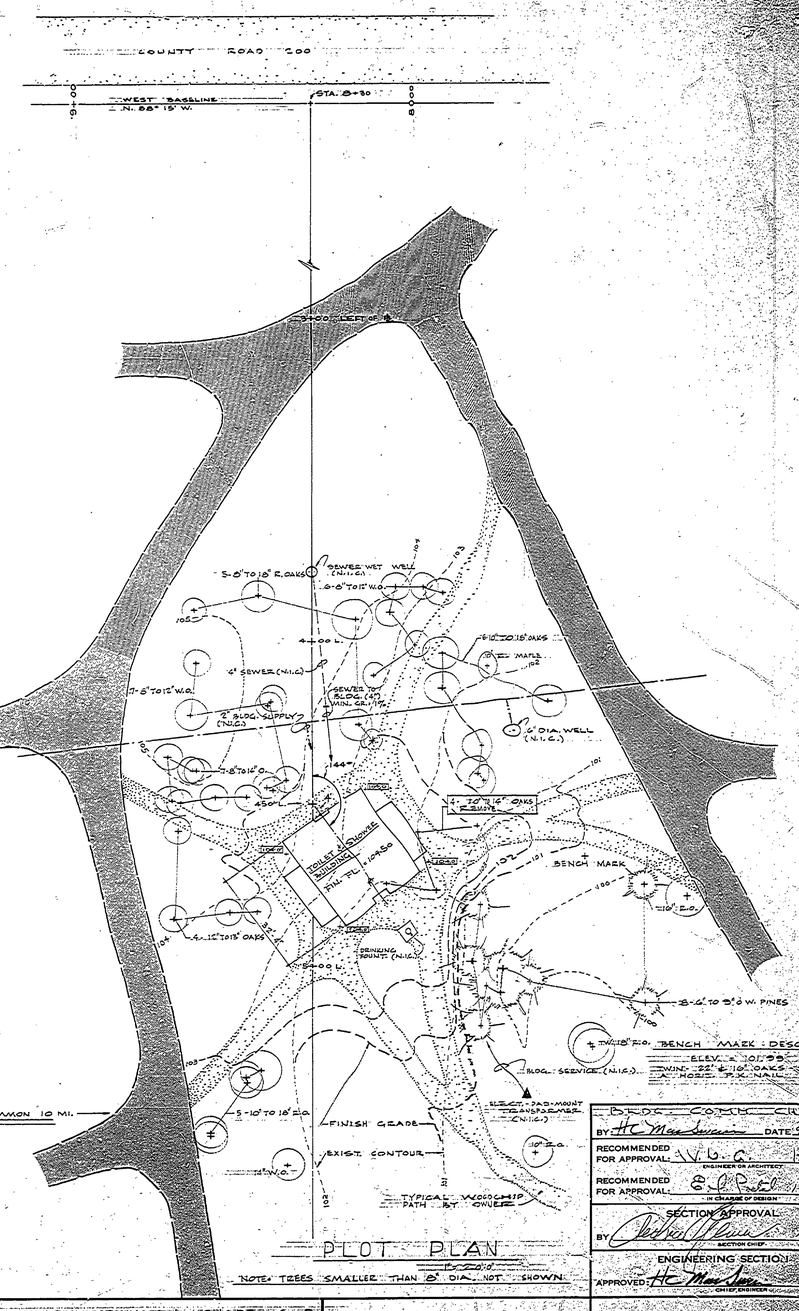

PLOT PLAN
1" = 20'-0"

NOTE: TREES SMALLER THAN 8" DIA. NOT SHOWN.

BLDG. CODE: CRAWFORD
BY: H.C. MacLaren DATE: 9-26-66
RECOMMENDED FOR APPROVAL: W.L.G. 1-5-66 (ENGINEER OR ARCHITECT — DATE)
RECOMMENDED FOR APPROVAL: (IN CHARGE OF DESIGN — DATE)
SECTION APPROVAL
BY: (SECTION CHIEF — DATE)
ENGINEERING SECTION
APPROVED: H.C. MacLaren 2-17-66 (CHIEF ENGINEER — DATE)

SURVEYED BY		DRAWN BY	1-66	NO.	DATE	BY	REVISIONS	NO.	DATE	BY	REVISIONS
DESIGNED BY		CHECKED BY	W.J.C. 1-66	1.				3.			
	DATE		DATE	2.				4.			

MICHIGAN
DEPARTMENT OF CONSERVATION

HIGGINS LAKE NORTH SHORE S.P.
TOILET BUILDING

SHEET NO. OF
FOR PROJECT NO. PR-63-999-976-011

SHEET 1 OF 3 PLAN NO. A-100