COMMERCIAL BLUEPRINT SERVICE 310 5-69

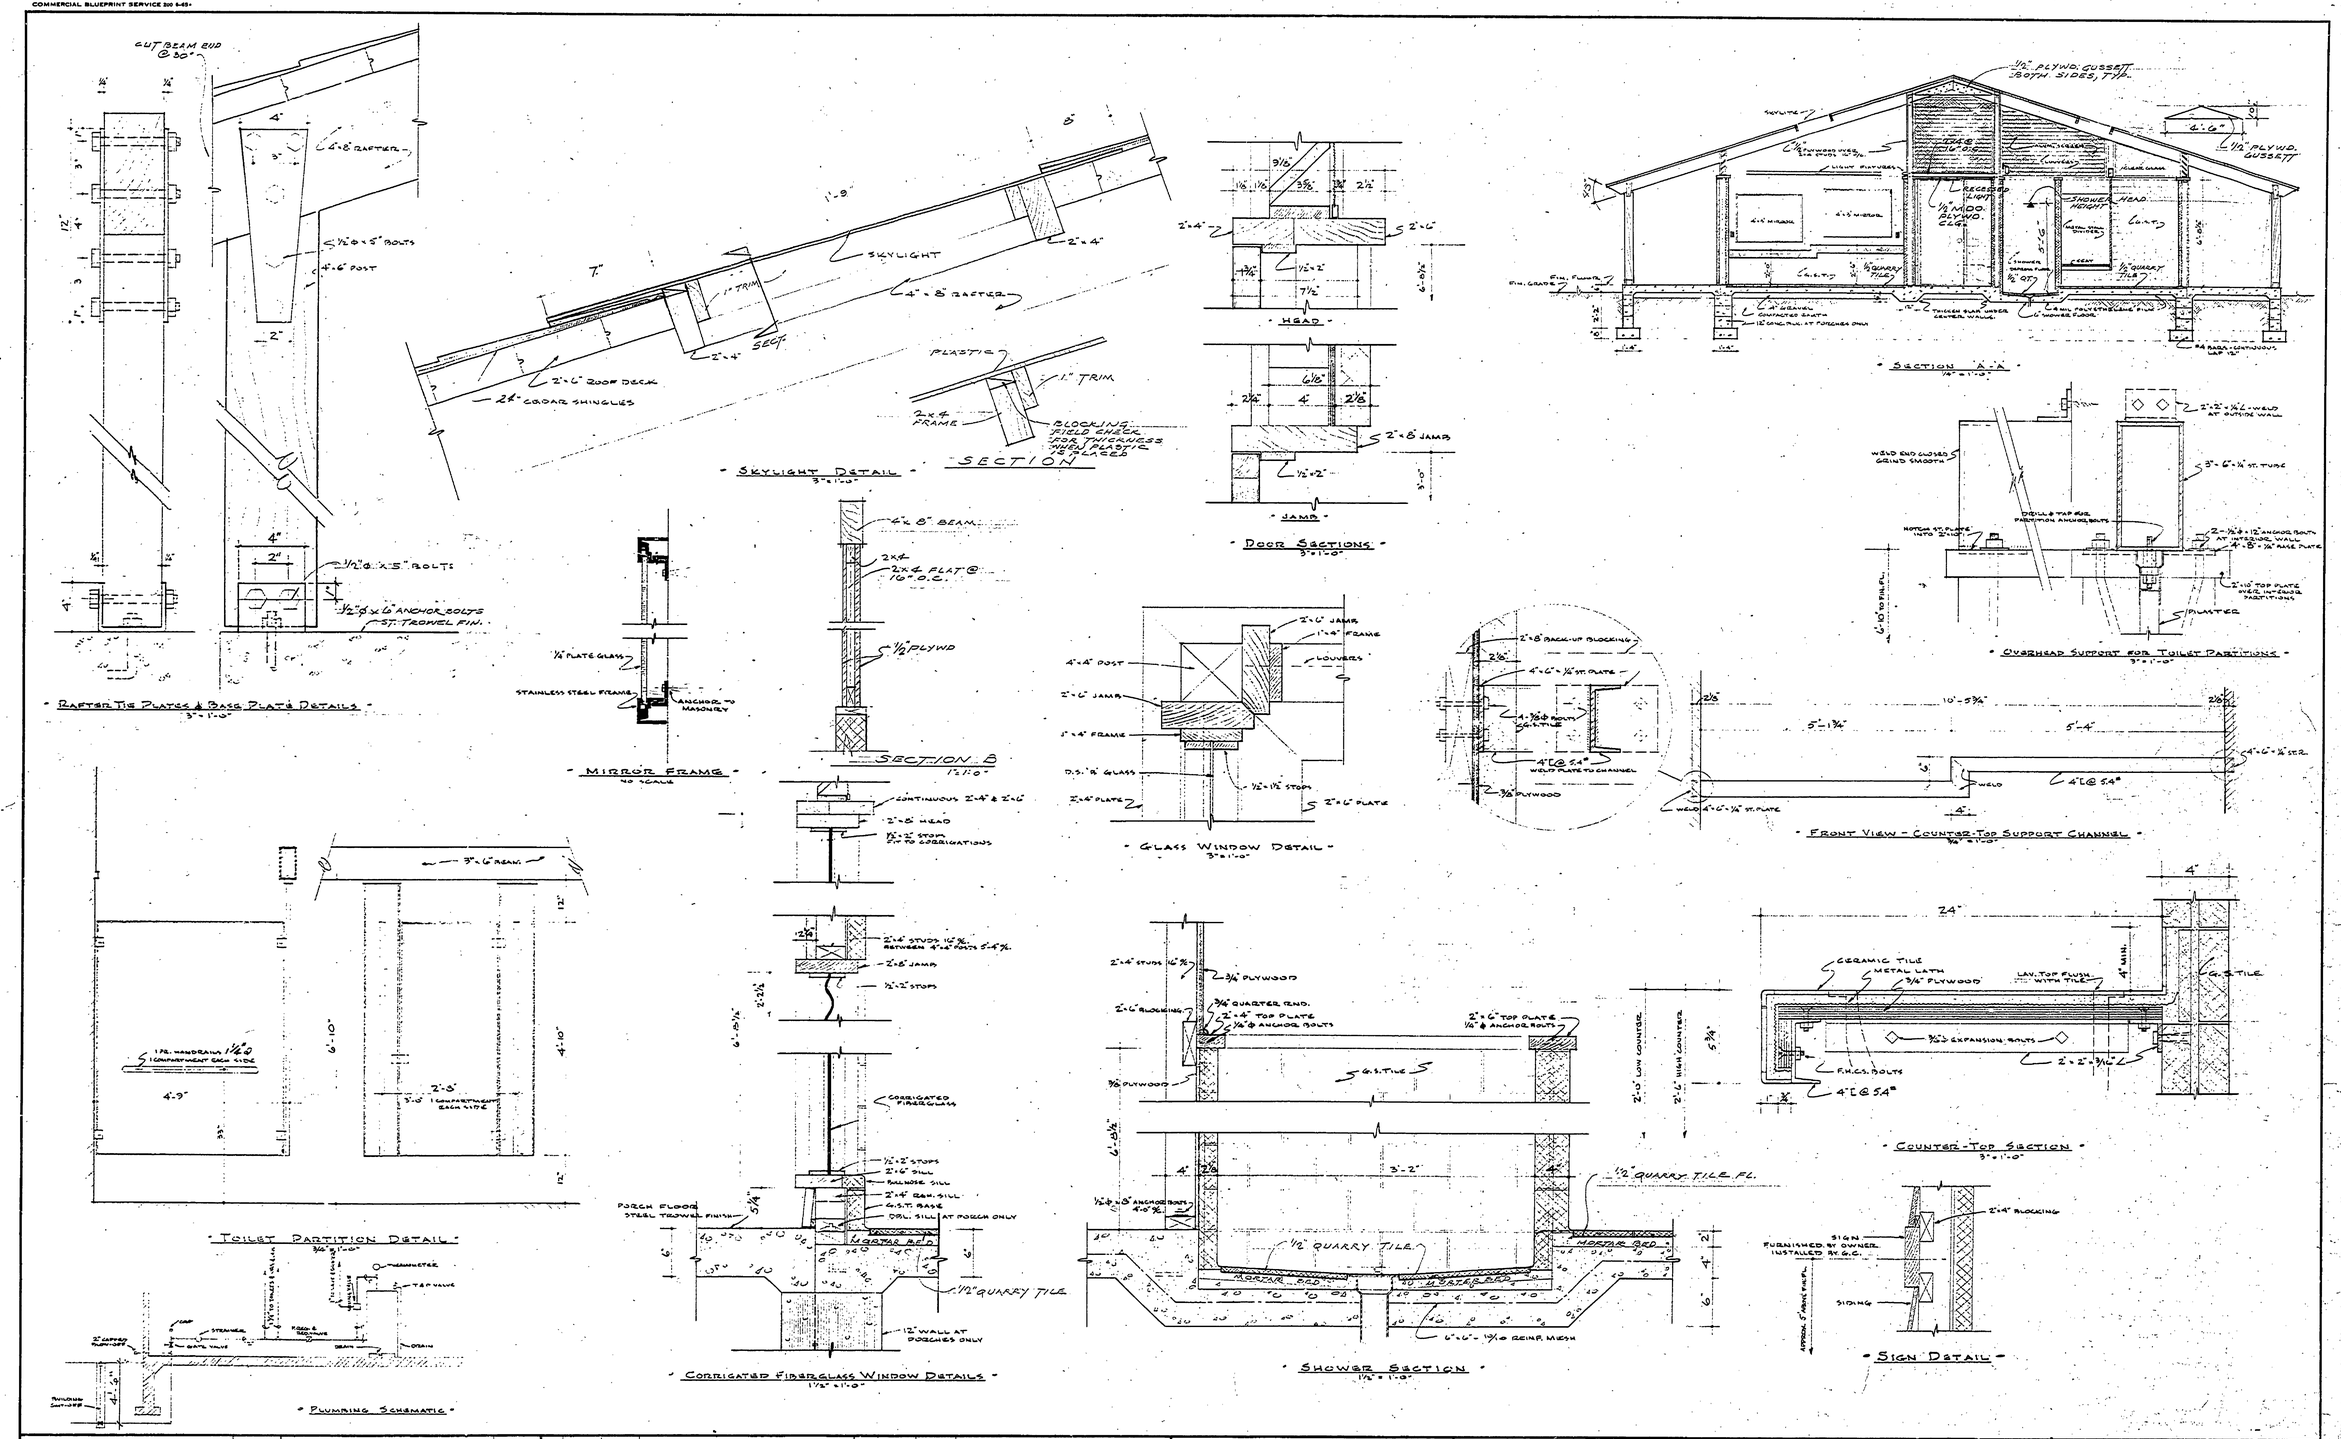

SURVEYED BY		DRAWN BY R.R.	3/18/69	NO.	DATE	BY	REVISIONS	NO.	DATE	BY	REVISIONS	MICHIGAN DEPARTMENT OF CONSERVATION	HIGGINS LAKE STATE PARK EAST CAMPGROUND TOILET BUILDING
DESIGNED BY		CHECKED BY		1.				3.					SHEET NO. 3 OF 3 — FOR PROJECT NO. 999-75-0299-011
	DATE		DATE	2.				4.					CONSTRUCTION DETAILS — SHEET 3 OF 3 — PLAN NO. A-106