R-1839 COMMERCIAL BLUEPRINT SERVICE 4-71 49693

north higgins lake state park
residence

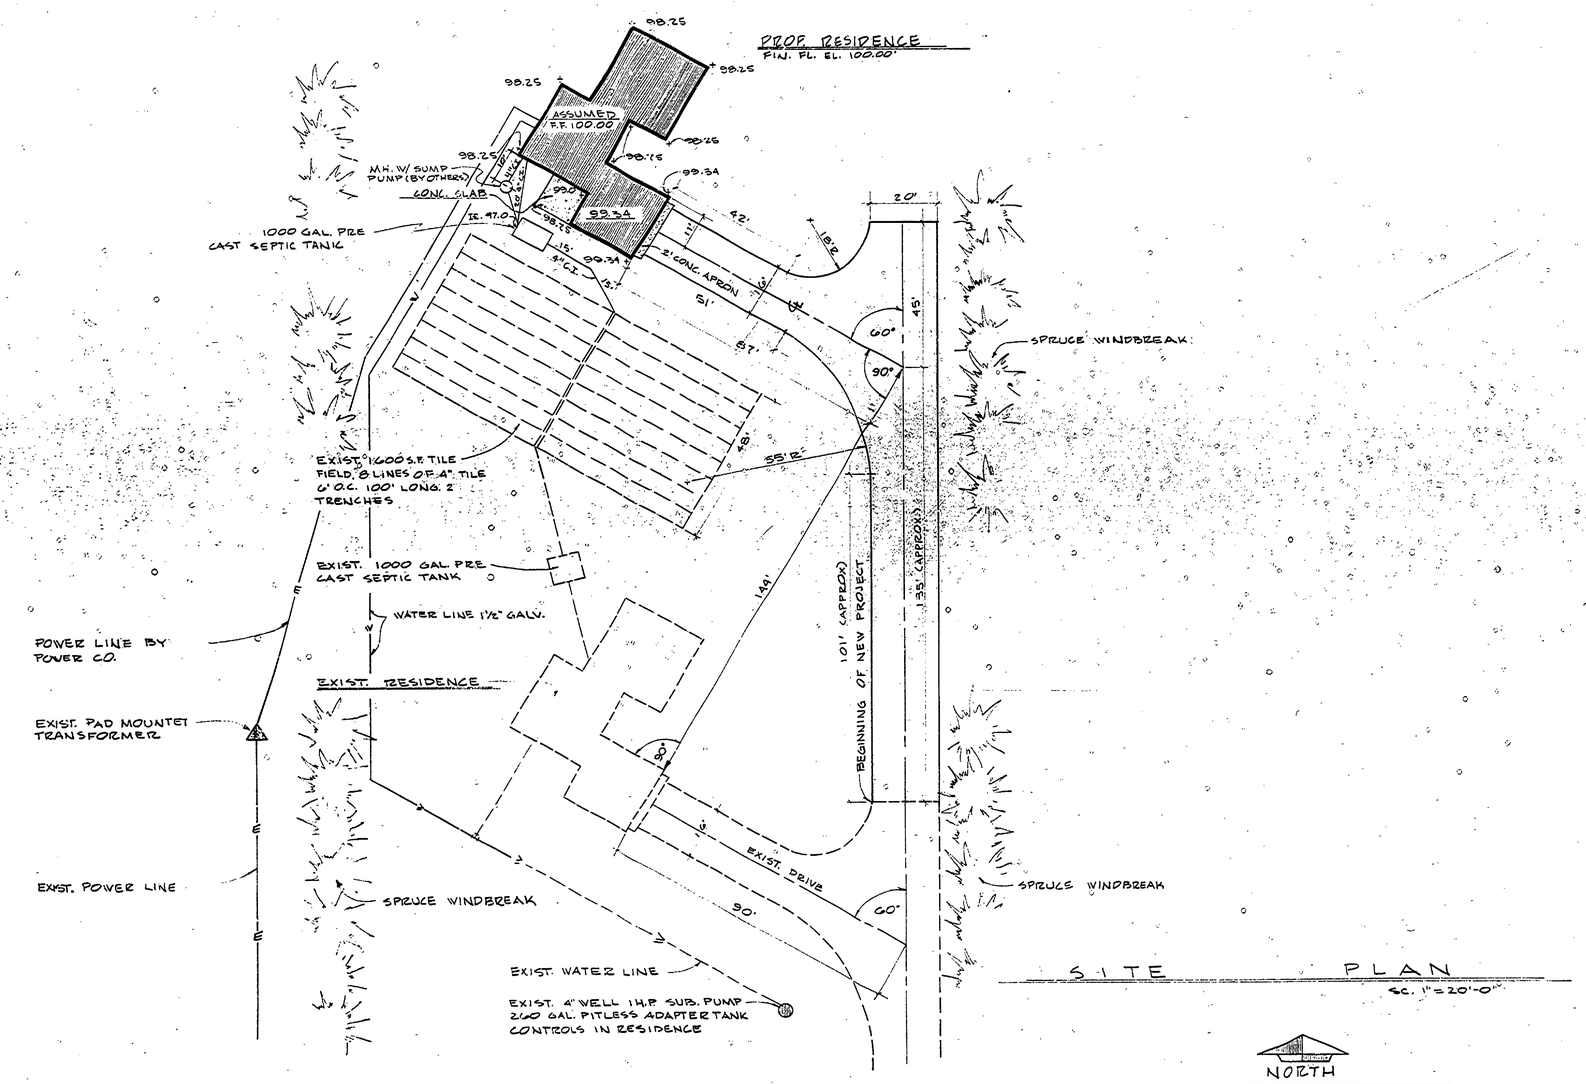

SITE PLAN
SC. 1" = 20'-0"

DRAWING SCHEDULE	
SH. NO.	DESCRIPTION
1	TITLE SHEET & SITE PLAN
2	FL. PLAN FOUNDATION PLAN ELECTRICAL & SCHEDULES
3	ELEVATIONS
4	DETAILS
5	SECTIONS & MECH.

BUILDING COMMITTEE APPROVAL
BY: _____ CHAIRMAN DATE _____
RECOMMENDED FOR APPROVAL: W.N.G. ENGINEERING OR ARCHITECTURAL SUPERVISOR 4-30-73 DATE
RECOMMENDED FOR APPROVAL: PROGRAM AND PLAN COORDINATOR 5-2-73 DATE
DIVISION/REGION APPROVAL
BY: [signature] DIVISION CHIEF/REGIONAL MANAGER 5-7-73 DATE
ENGINEERING DIVISION
APPROVED: [signature] CHIEF ENGINEER 5-9-73 DATE

SURVEYED BY		DRAWN BY G. TOMPKINS	5-22-73	NO.	DATE	BY	REVISIONS	NO.	DATE	BY	REVISIONS		
DESIGNED BY		CHECKED BY		1.				3.					
	DATE		DATE	2.				4.					

MICHIGAN
DEPARTMENT OF NATURAL RESOURCES

TITLE SHEET & SITE PLAN
SHEET TITLE

NORTH HIGGINS LAKE STATE PARK
AREA OR PARK

RESIDENCE
PROJECT

PROJECT NO. 24-1365

SHEET 1 OF 5 PLAN NO. A-108