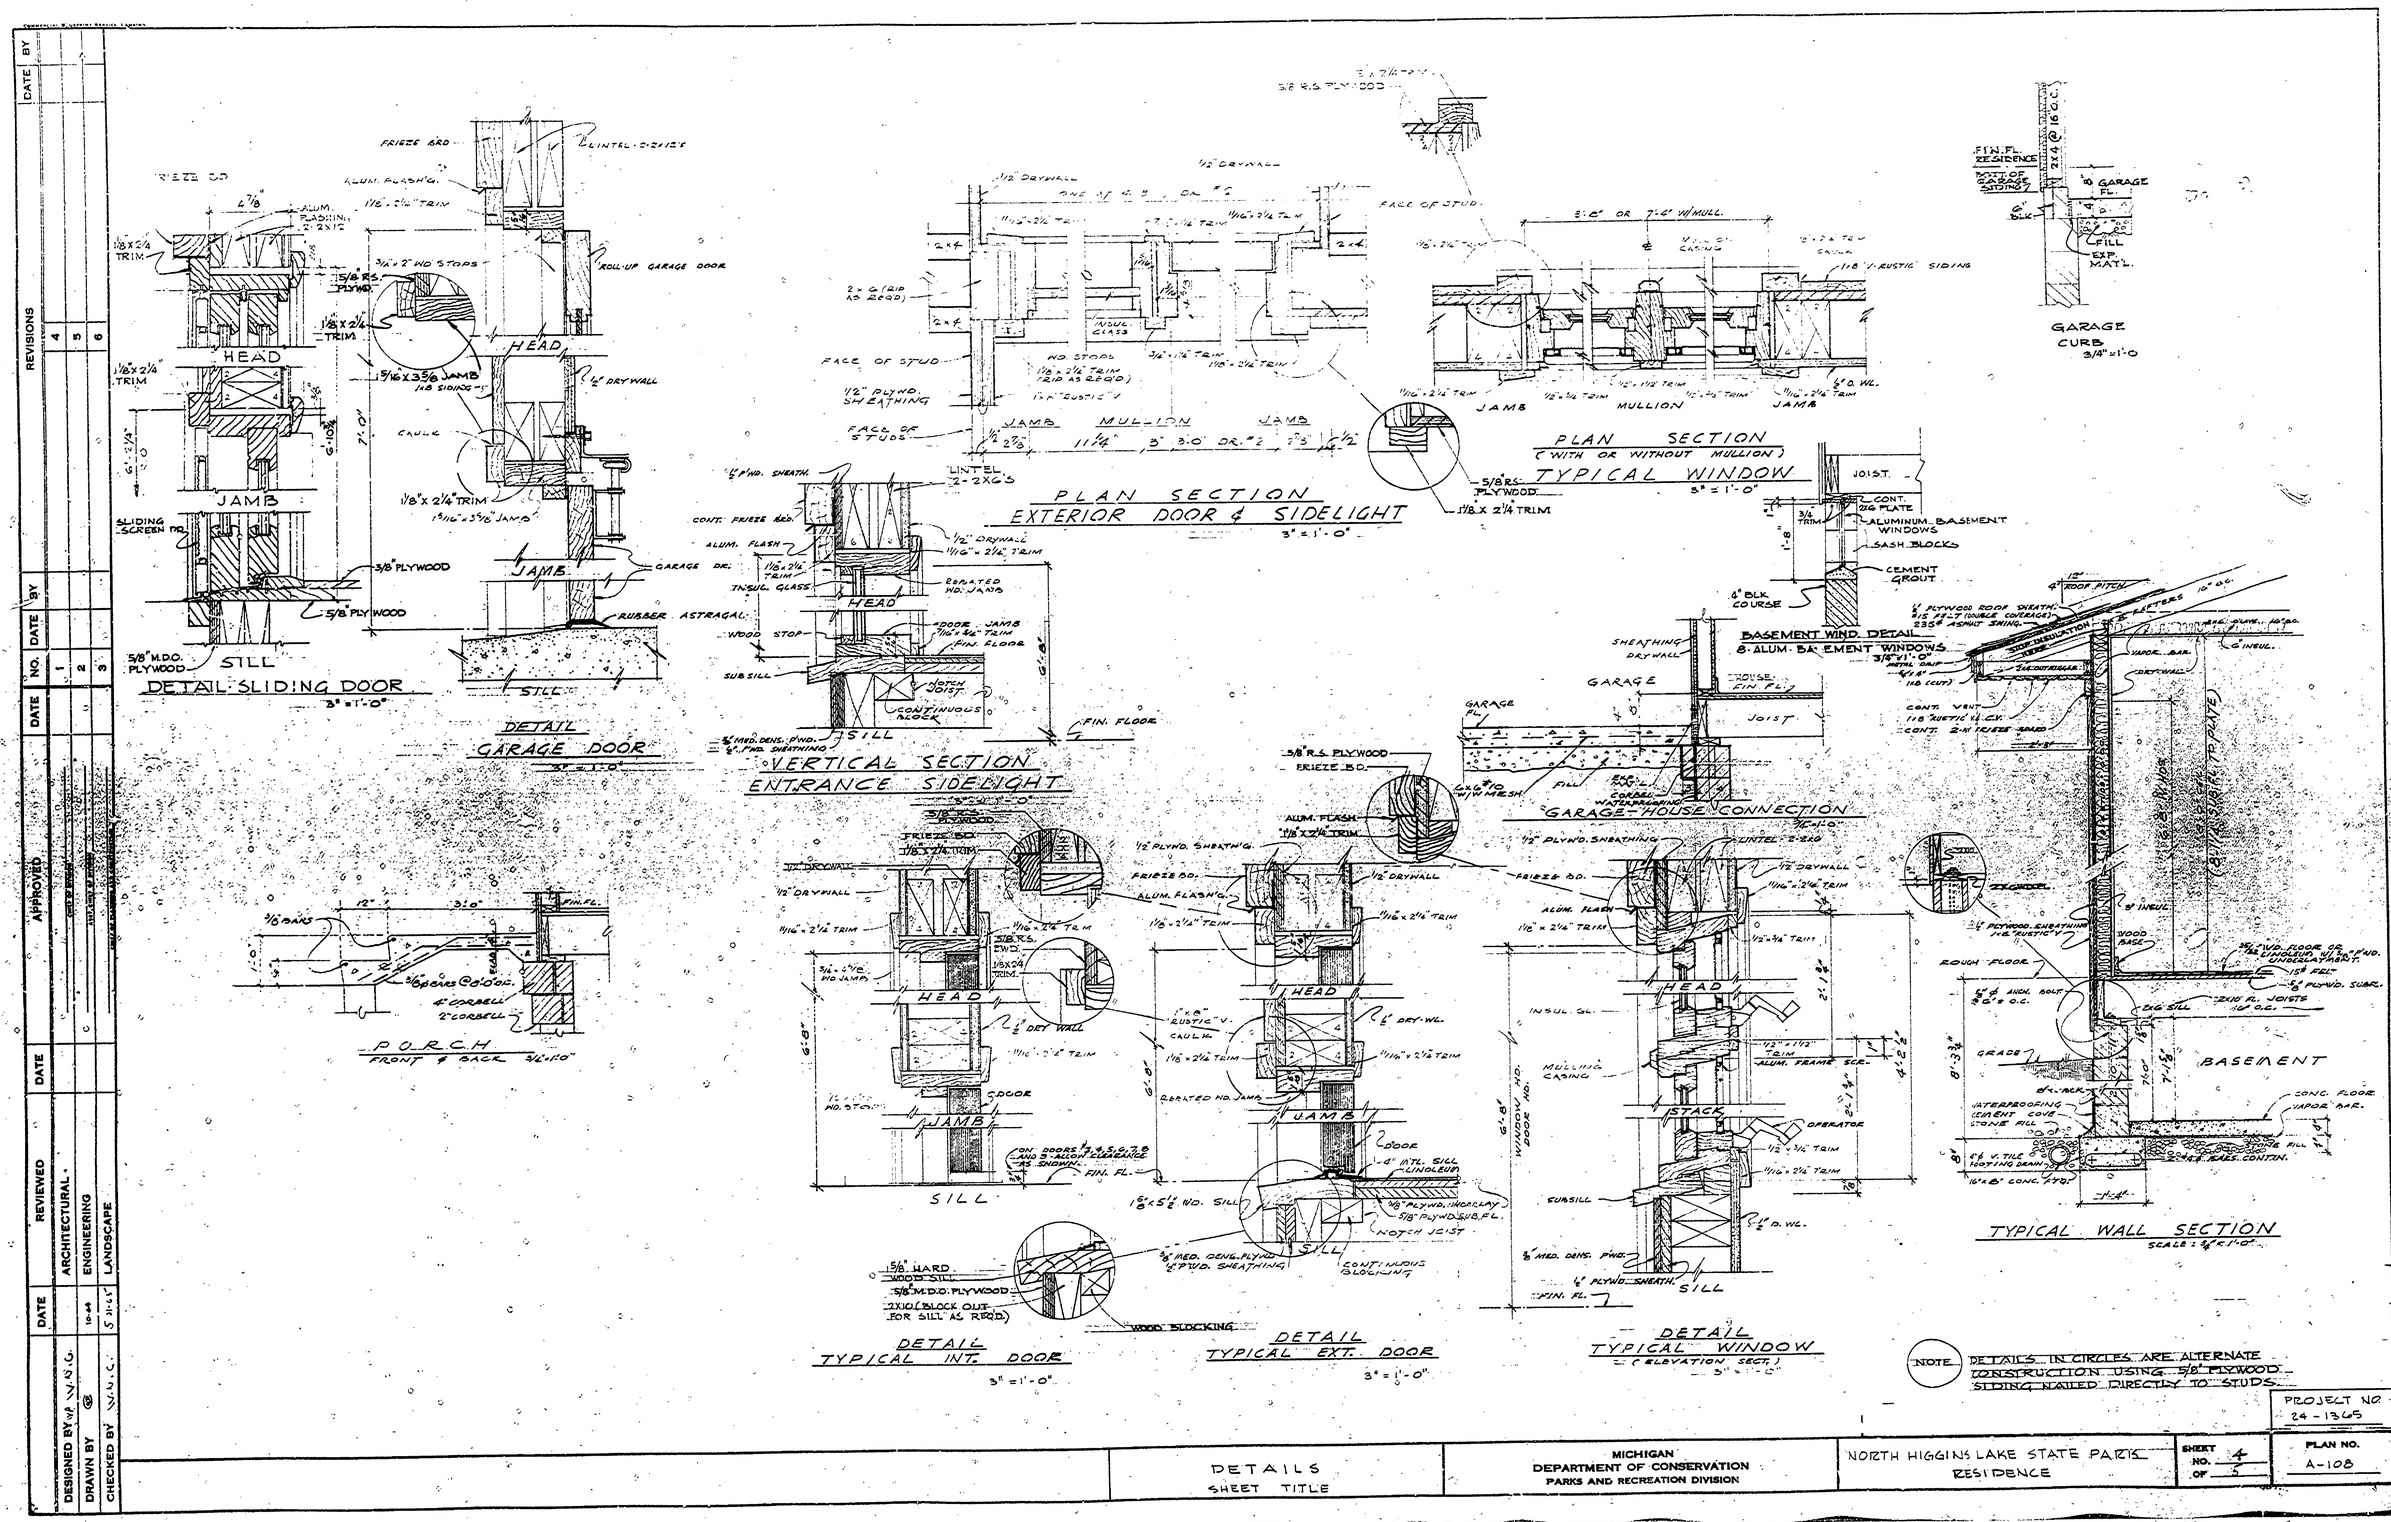
DETAIL SLIDING DOOR
3" = 1'-0"
DETAIL GARAGE DOOR
3" = 1'-0"
PLAN SECTION
EXTERIOR DOOR & SIDELIGHT
3" = 1'-0"
PLAN SECTION
(WITH OR WITHOUT MULLION)
TYPICAL WINDOW
3" = 1'-0"
GARAGE CURB
3/4" = 1'-0"
BASEMENT WIND. DETAIL
8 ALUM. BASEMENT WINDOWS
VERTICAL SECTION
ENTRANCE SIDELIGHT
GARAGE-HOUSE CONNECTION
PORCH
FRONT & BACK 3/4" = 1'-0"
DETAIL
TYPICAL INT. DOOR
3" = 1'-0"
DETAIL
TYPICAL EXT. DOOR
3" = 1'-0"
DETAIL
TYPICAL WINDOW
(ELEVATION SECT.)
3" = 1'-0"
TYPICAL WALL SECTION
SCALE: 3/4" = 1'-0"
NOTE
DETAILS IN CIRCLES ARE ALTERNATE CONSTRUCTION USING 5/8" PLYWOOD SIDING NAILED DIRECTLY TO STUDS.
PROJECT NO
24-1365
DETAILS
SHEET TITLE
MICHIGAN
DEPARTMENT OF CONSERVATION
PARKS AND RECREATION DIVISION
NORTH HIGGINS LAKE STATE PARK
RESIDENCE
SHEET NO. 4 OF 5
PLAN NO.
A-108
DESIGNED BY
DRAWN BY
CHECKED BY
ARCHITECTURAL
ENGINEERING
LANDSCAPE
REVISIONS
APPROVED
REVIEWED
DATE
BY
NO.