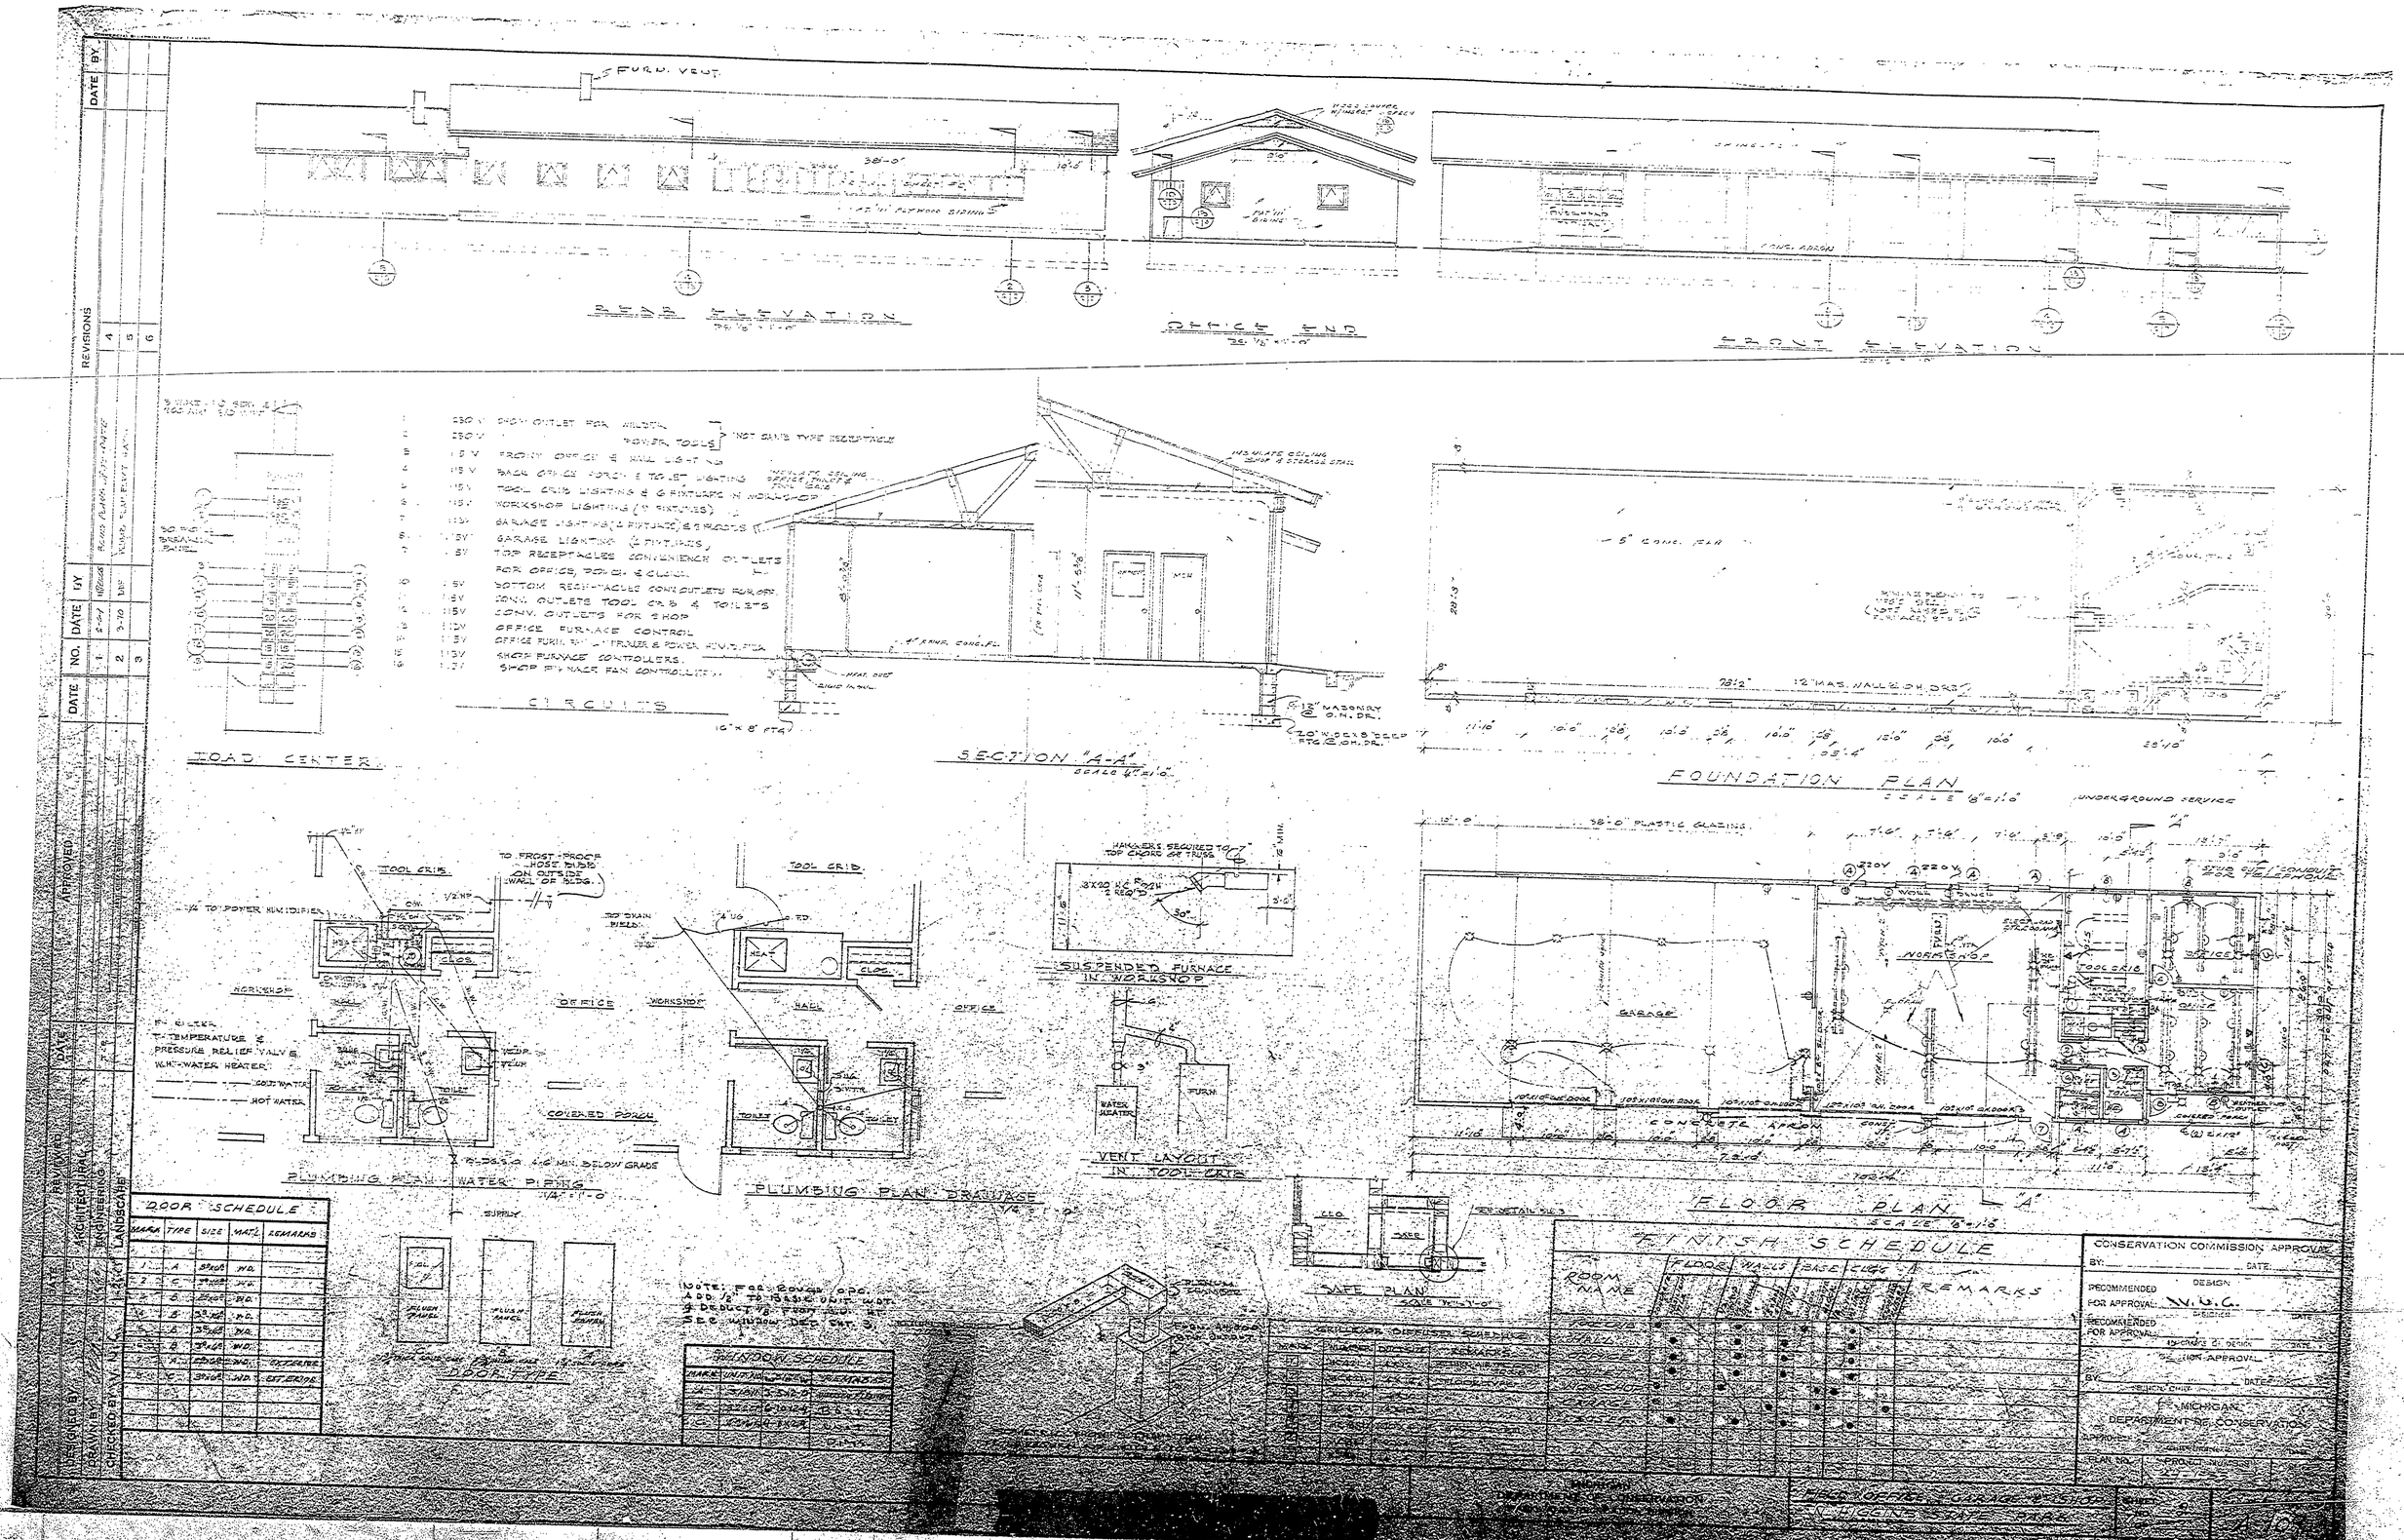
REAR ELEVATION
OFFICE END
FRONT ELEVATION
LOAD CENTER
CIRCUITS
SECTION "A-A"
FOUNDATION PLAN
PLUMBING PLAN WATER PIPING
PLUMBING PLAN DRAINAGE
SUSPENDED FURNACE IN WORKSHOP
VENT LAYOUT IN TOOL CRIB
FLOOR PLAN "A"
SAFE PLAN
DOOR TYPE
DOOR SCHEDULE
WINDOW SCHEDULE
FINISH SCHEDULE
CONSERVATION COMMISSION APPROVAL
MICHIGAN DEPARTMENT OF CONSERVATION
REVISIONS
APPROVED
DESIGNED BY
DRAWN BY
CHECKED BY
ARCHITECTURAL
ENGINEERING
LANDSCAPE