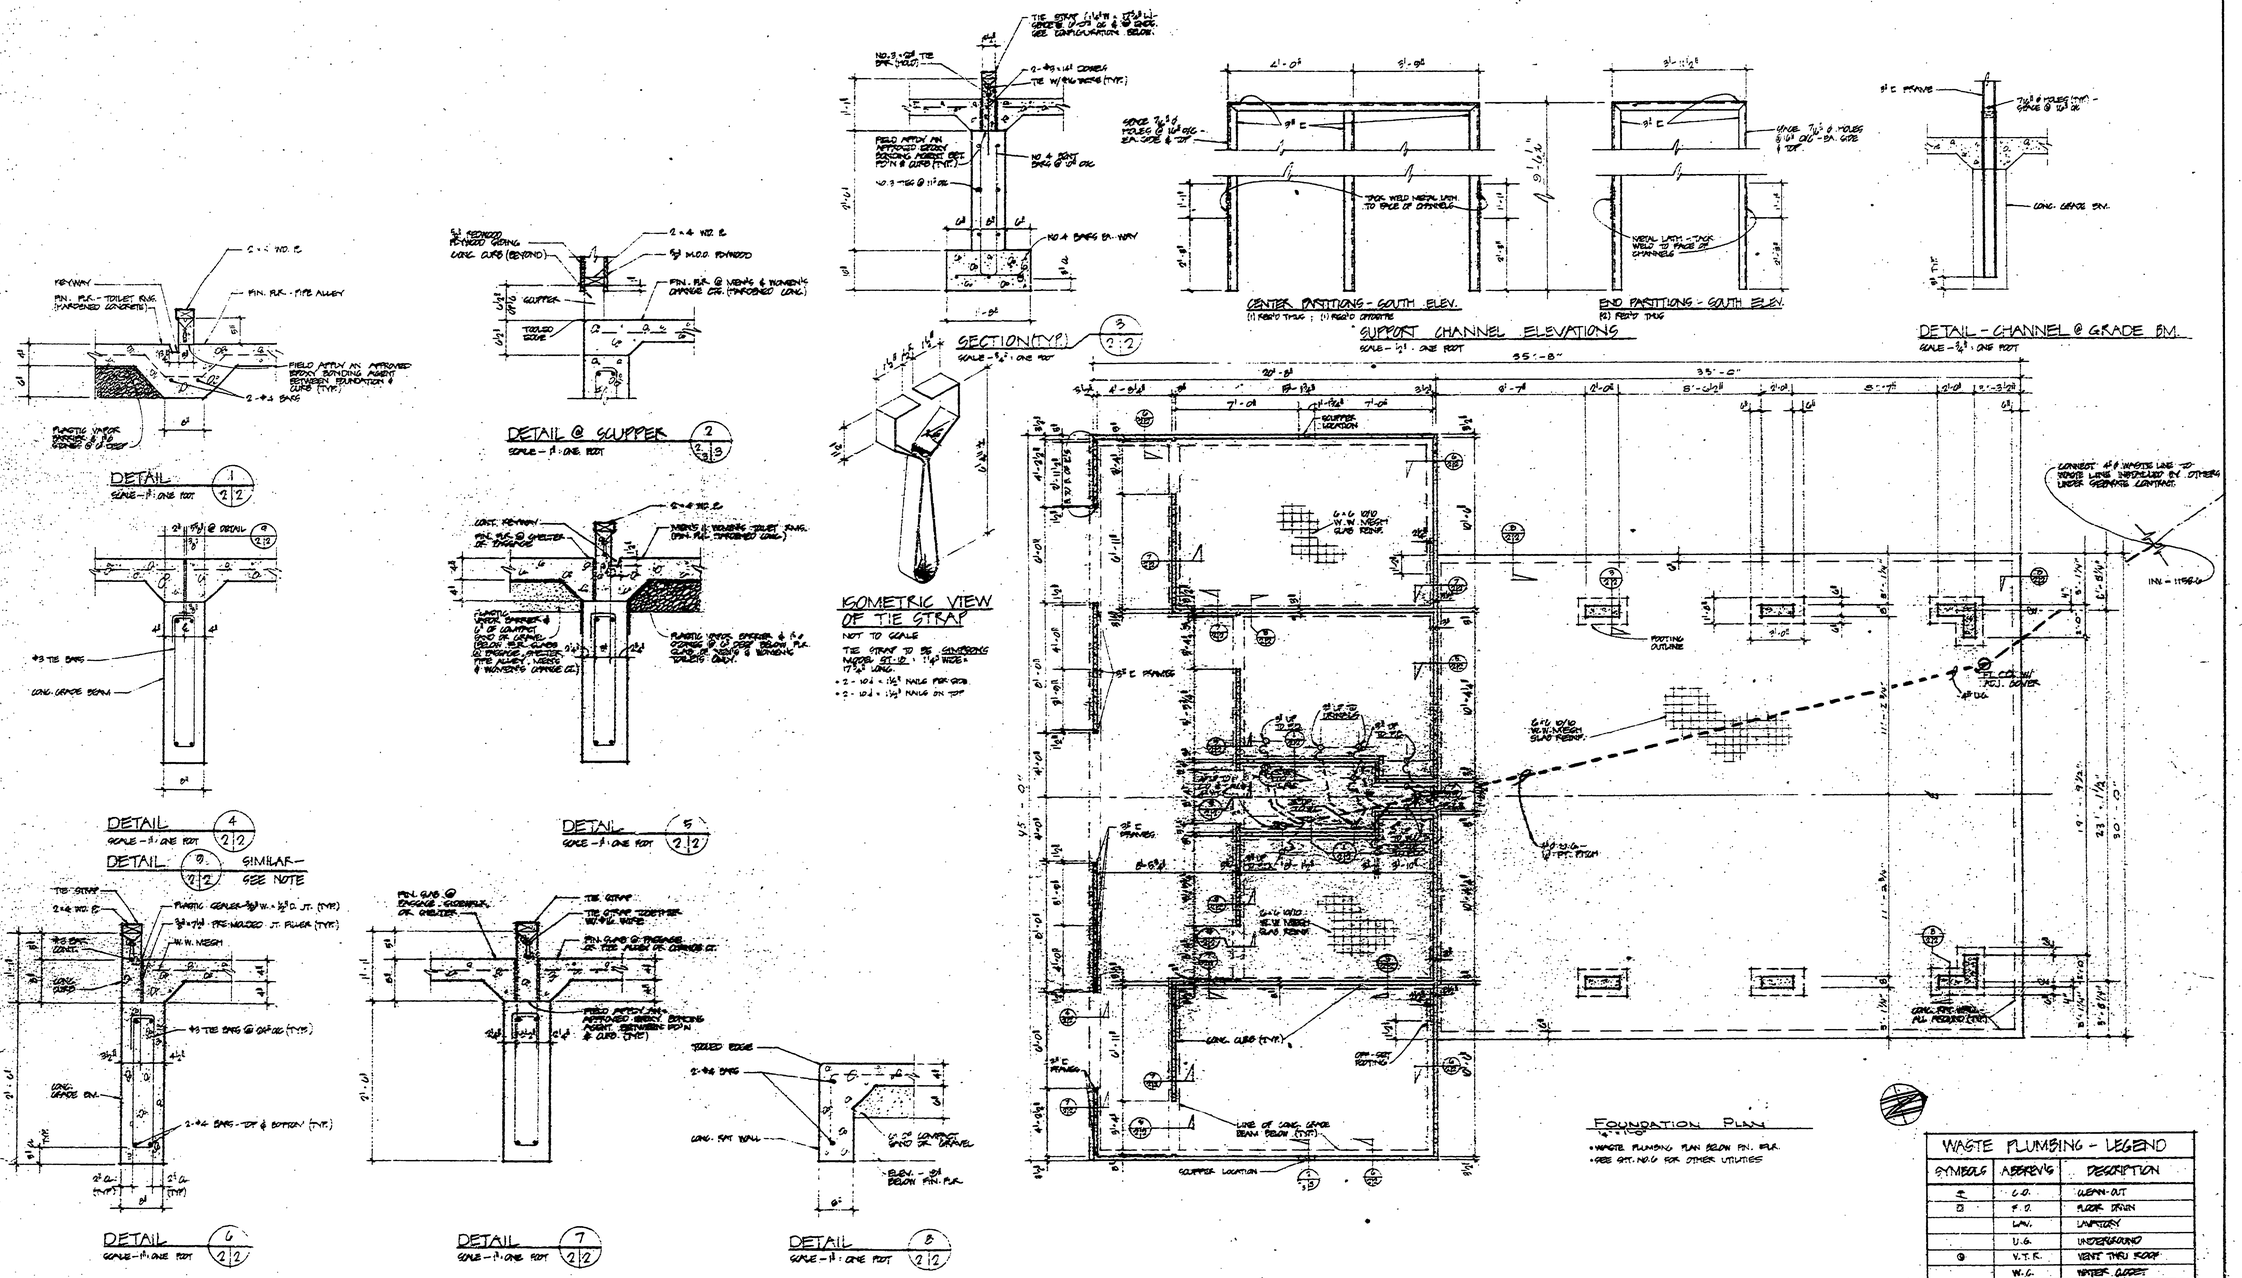

WASTE PLUMBING - LEGEND		
SYMBOLS	ABBREV'S	DESCRIPTION
	C.O.	CLEAN-OUT
	F.D.	FLOOR DRAIN
	LAV.	LAVATORY
	U.G.	UNDERGROUND
	V.T.R.	VENT THRU ROOF
	W.C.	WATER CLOSET

SURVEYED BY		DRAWN BY G. TOMPKINS	4/75	NO.	DATE	BY	REVISIONS	NO.	DATE	BY	REVISIONS	MICHIGAN DEPARTMENT OF NATURAL RESOURCES	FOUNDATION PLAN, DETAILS & WASTE PLUMB'G PLAN (BELOW FLOOR) SHEET TITLE	NORTH HIGGINS LAKE STATE PARK AREA OR PARK	PROJECT NO. 24-1977
DESIGNED BY G.F.G., MM		CHECKED BY MM		1.				3.						TOILET & CHANGE COURT BUILDING PROJECT	SHEET 2 OF 6 PLAN NO. A-110
	DATE		DATE	2.				4.							