R-1030 COMMERCIAL BLUEPRINT SERVICE 800 1-74 27489

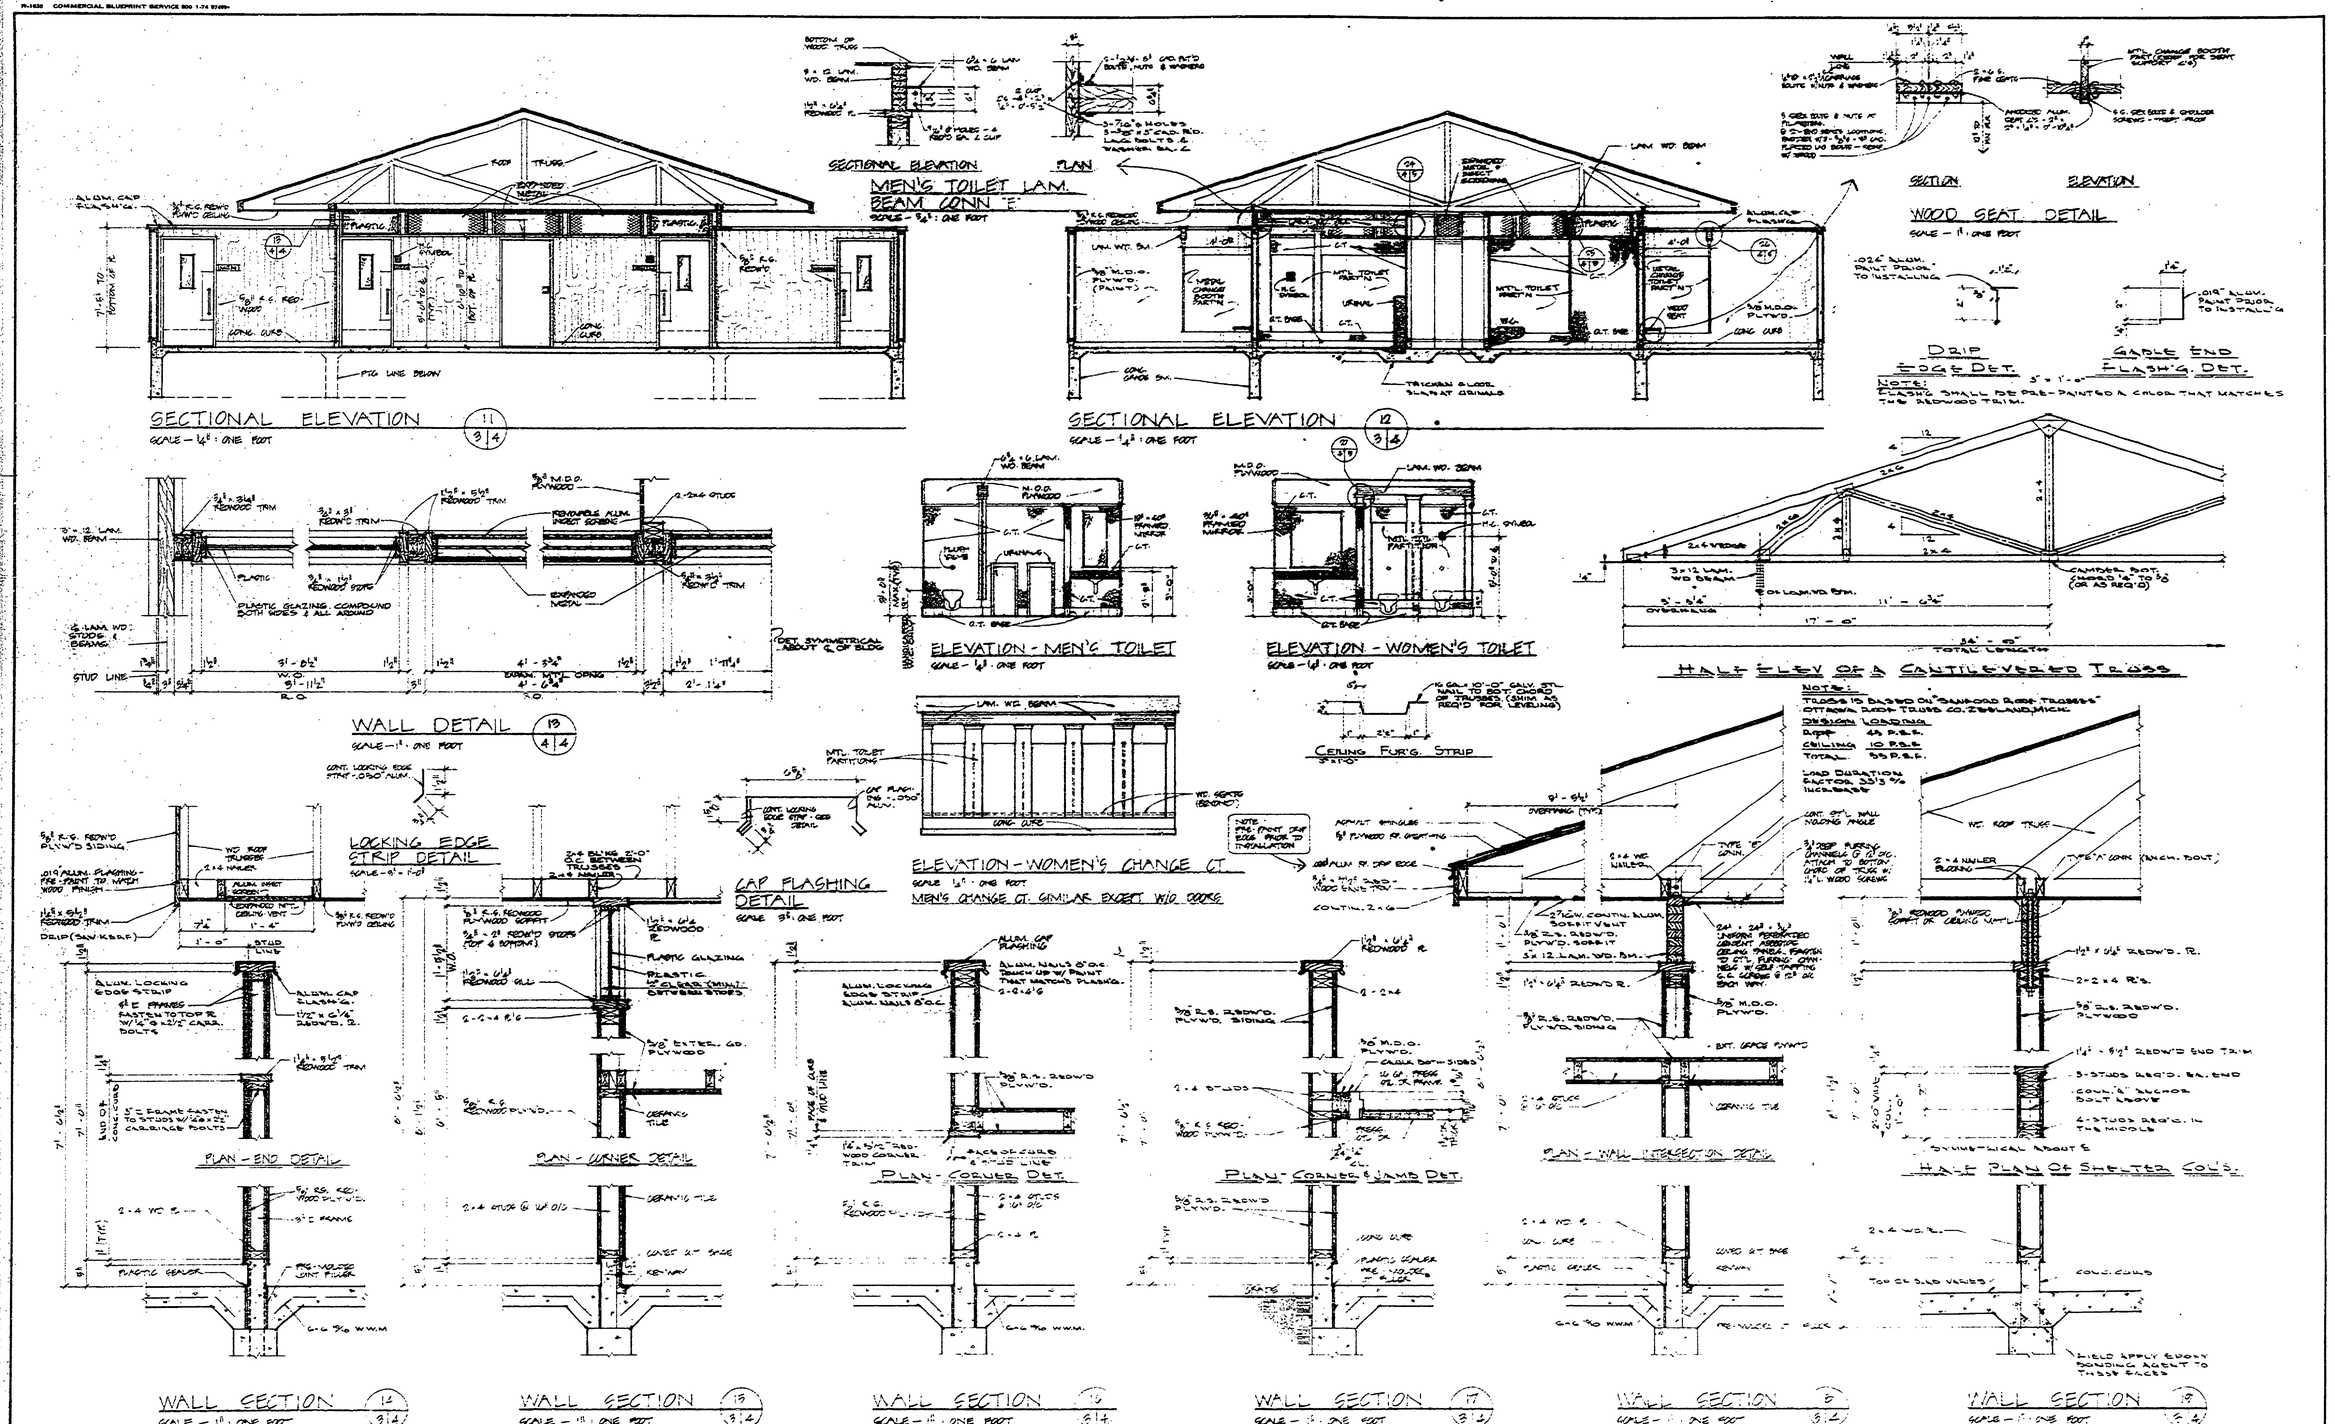

SURVEYED BY		DRAWN BY	4-75	NO.	DATE	BY	REVISIONS	NO.	DATE	BY	REVISIONS	MICHIGAN DEPARTMENT OF NATURAL RESOURCES	SECTIONS & DETAILS
DESIGNED BY G.R.C., NH		CHECKED BY NH		1.				3.					SHEET TITLE
	DATE		DATE	2.				4.					

AREA OR PARK: N. HIGGINS LAKE STATE PARK

PROJECT: TOILET & CHANGE COURT BLDG.

PROJECT NO. 24-1577

SHEET 4 OF 6

PLAN NO. A-110