R-1638 COMMERCIAL BLUEPRINT SERVICE 800 1-74 EMBS

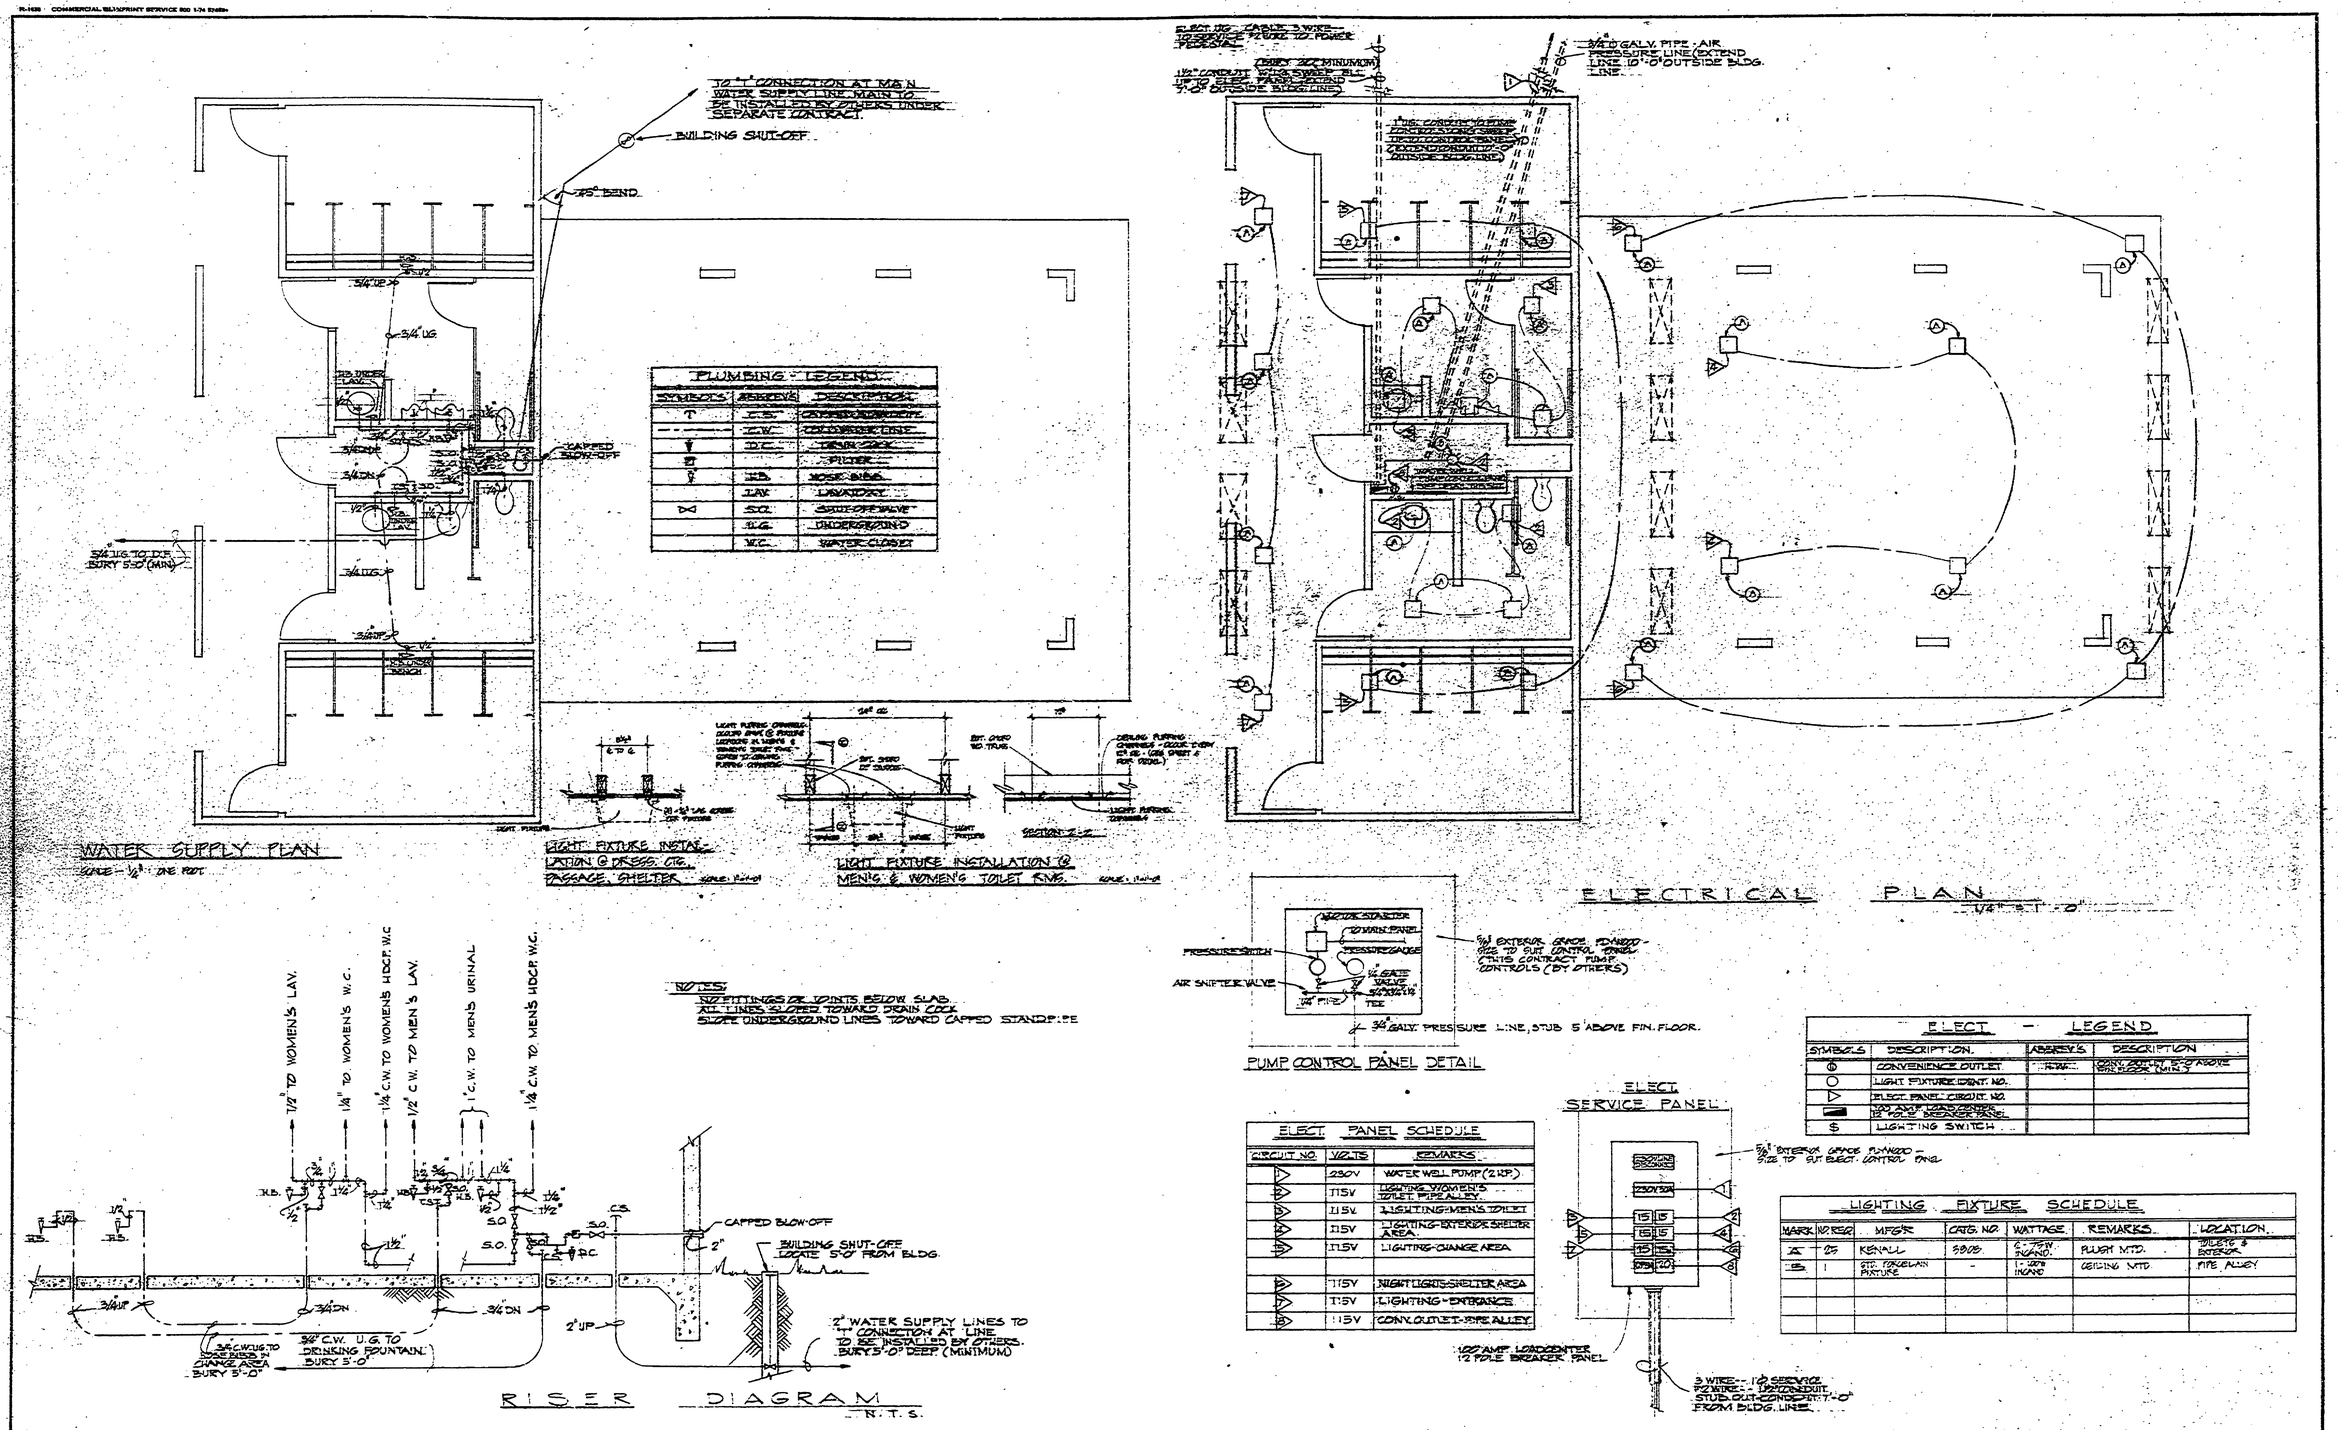

ELECT. PANEL SCHEDULE

CIRCUIT NO.	VOLTS	REMARKS
	230V	WATER WELL PUMP (2 HP)
	115V	LIGHTING-WOMEN'S TOILET PIT & ALLEY
	115V	LIGHTING-MEN'S TOILET
	115V	LIGHTING-EXTERIOR SHELTER AREA
	115V	LIGHTING-CHANGE AREA
	115V	NIGHT LIGHTS-SHELTER AREA
	115V	LIGHTING-ENTRANCE
	115V	CONV. OUTLET-PIT & ALLEY

ELECT. - LEGEND

SYMBOLS	DESCRIPTION	ABBREV'S	DESCRIPTION
	CONVENIENCE OUTLET		CONV. OUTLET - 4' ABOVE CHANGE AREA
	LIGHT FIXTURE IDENT. NO.		
	ELECT. PANEL CIRCUIT NO.		
	100 AMP LOADCENTER 12 POLE BREAKER PANEL		
$	LIGHTING SWITCH		

LIGHTING FIXTURE SCHEDULE

MARK	NO. REQ.	MFG'R	CATG. NO.	WATTAGE	REMARKS	LOCATION
A	15	KENALL	5908	4-40W INCAND.	FLUSH MTD.	TOILETS & EXTERIOR
B	1	STD. PORCELAIN FIXTURE	-	1-100W INCAND	CEILING MTD	PIT & ALLEY

SURVEYED BY		DRAWN BY DDP	6/75
DESIGNED BY M. LECLAIRE	3/75	CHECKED BY M. LECLAIRE	
	DATE		DATE

NO.	DATE	BY	REVISIONS	NO.	DATE	BY	REVISIONS
1.				3.			
2.				4.			

MICHIGAN
DEPARTMENT OF NATURAL RESOURCES

WATER SUPPLY & ELECTRICAL
SHEET TITLE

NORTH HIGGINS LAKE STATE PARK
AREA OR PARK

TOILET & CHANGE COURT BUILDING
PROJECT

PROJECT NO. 26-157

SHEET 6 OF 6

PLAN NO. A-110