OCE-ELLIOTT 2-72 49367+

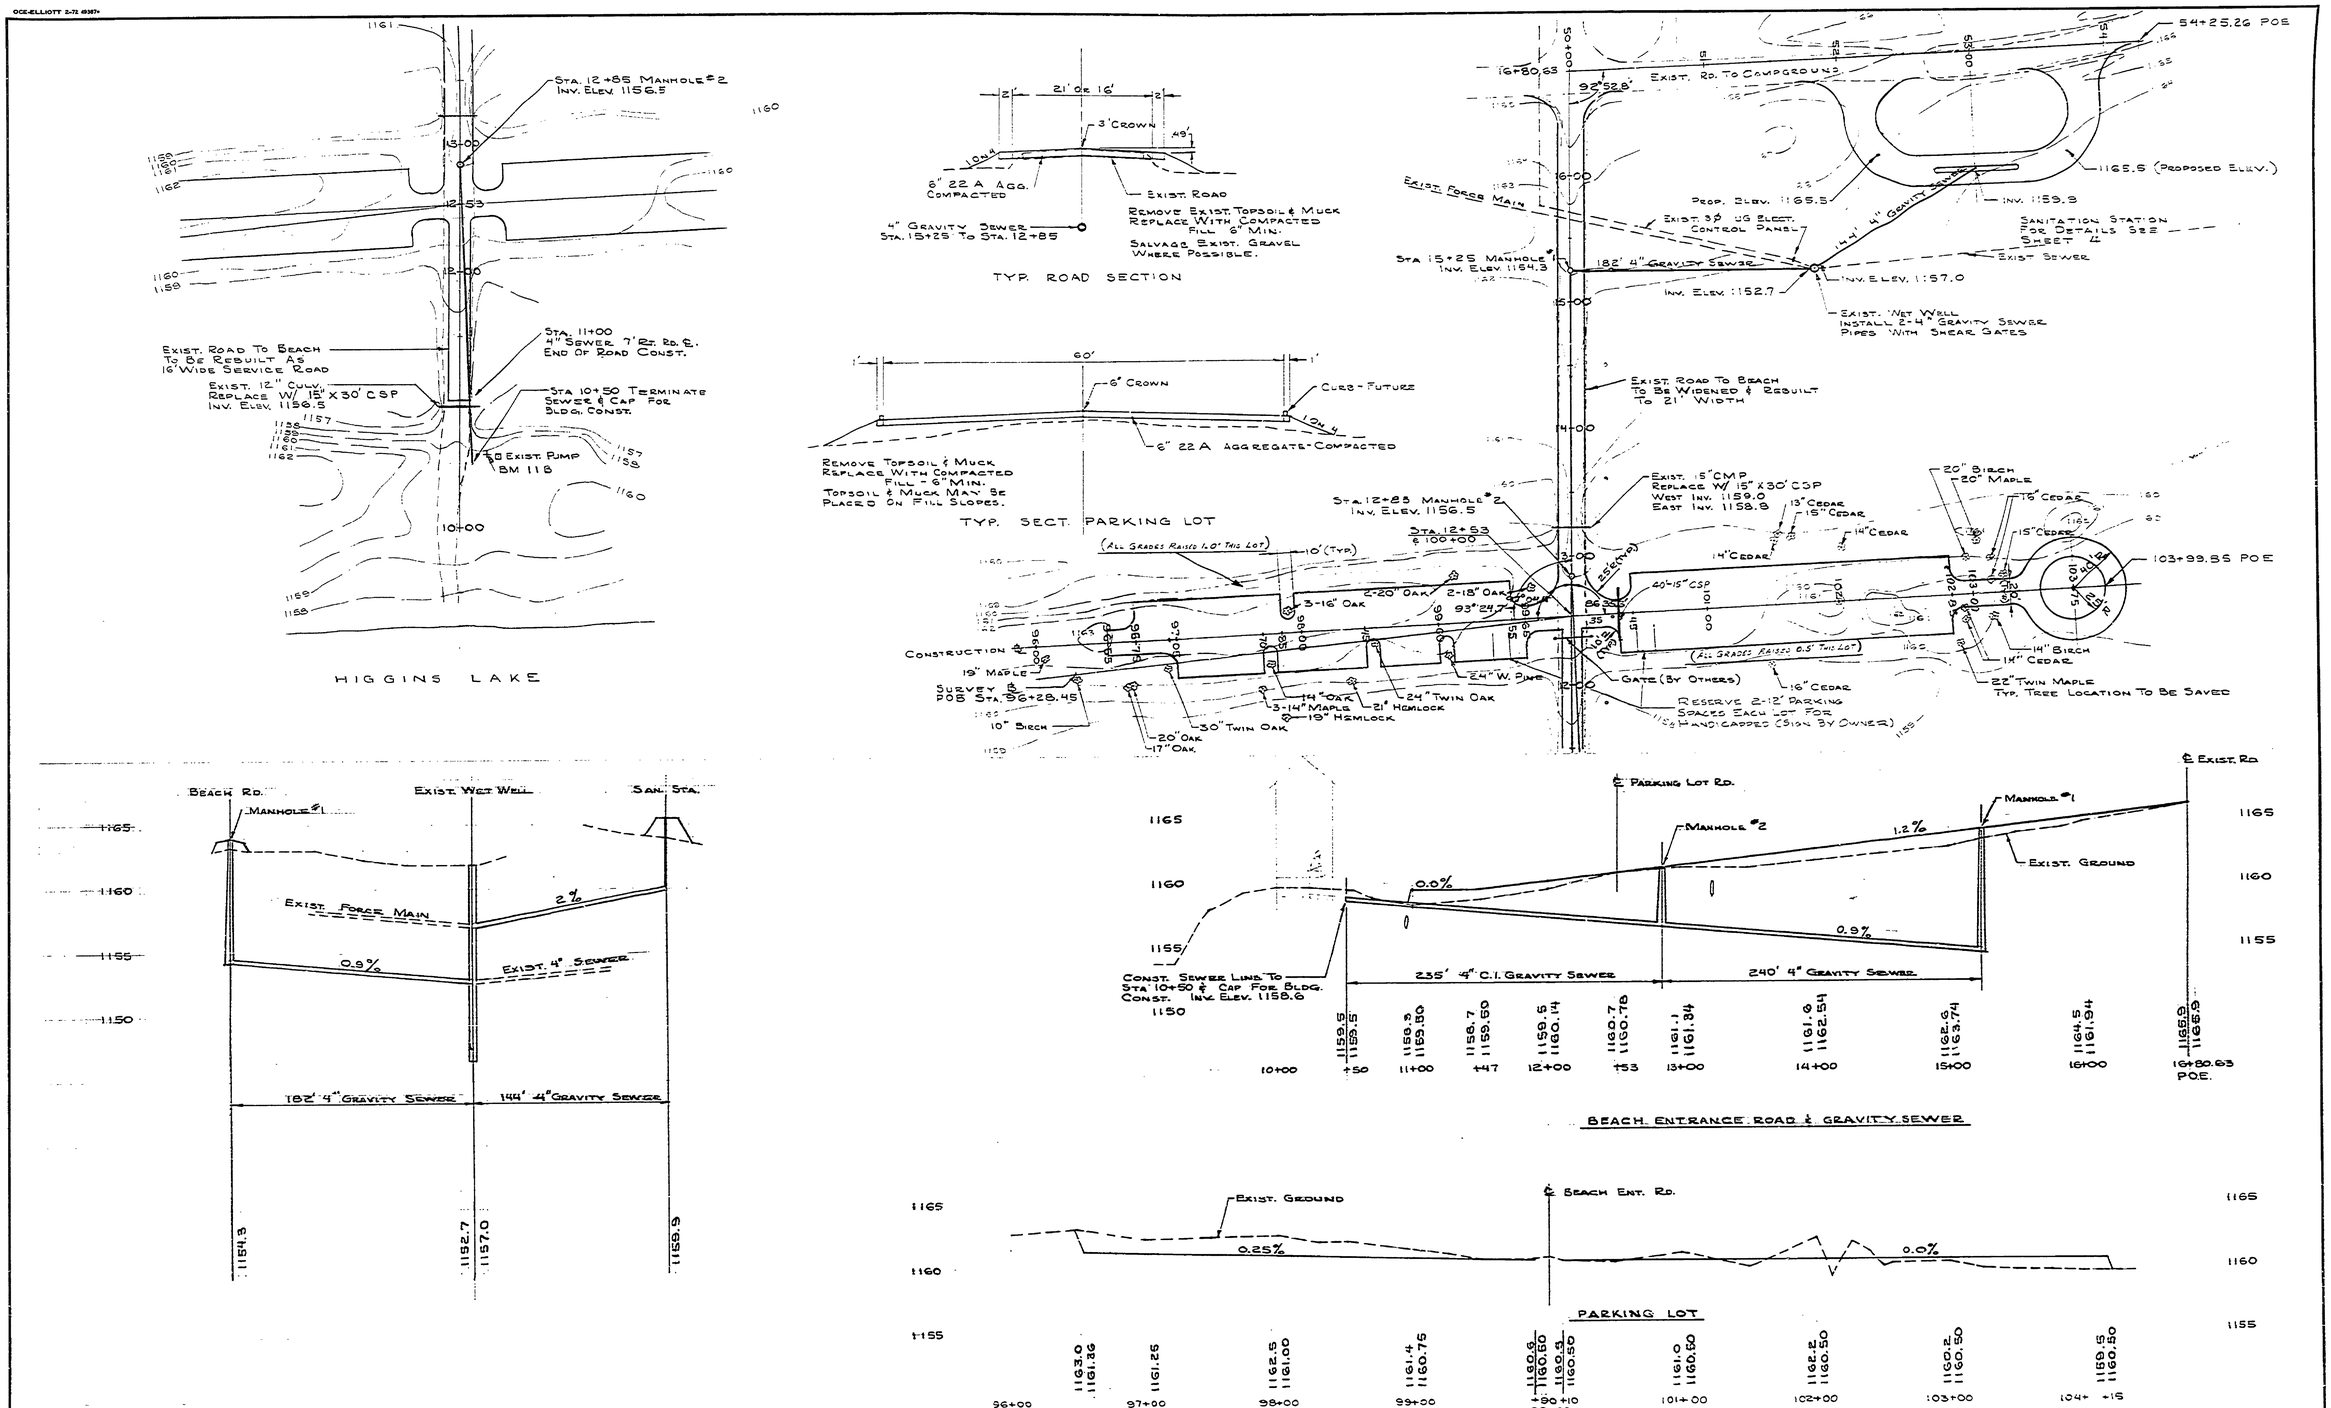

SURVEYED BY		DRAWN BY		10-74	NO.	DATE	BY	REVISIONS	NO.	DATE	BY	REVISIONS	
DESIGNED BY R.H. MERRILL	10-74	CHECKED BY			1.				3.				
	DATE			DATE	2.				4.				

MICHIGAN
DEPARTMENT OF NATURAL RESOURCES

PLAN & PROFILE
ROADS, PARKING & GRAVITY SEWER

SHEET NO. 2 OF 5
FOR PROJECT NO. 24-1578
Sept. 15, 1974

NORTH HIGGINS LAKE STATE PARK
SHEET 2 OF 5
PLAN NO. E-107