COMMERCIAL BLUEPRINT INC. 10 5-68

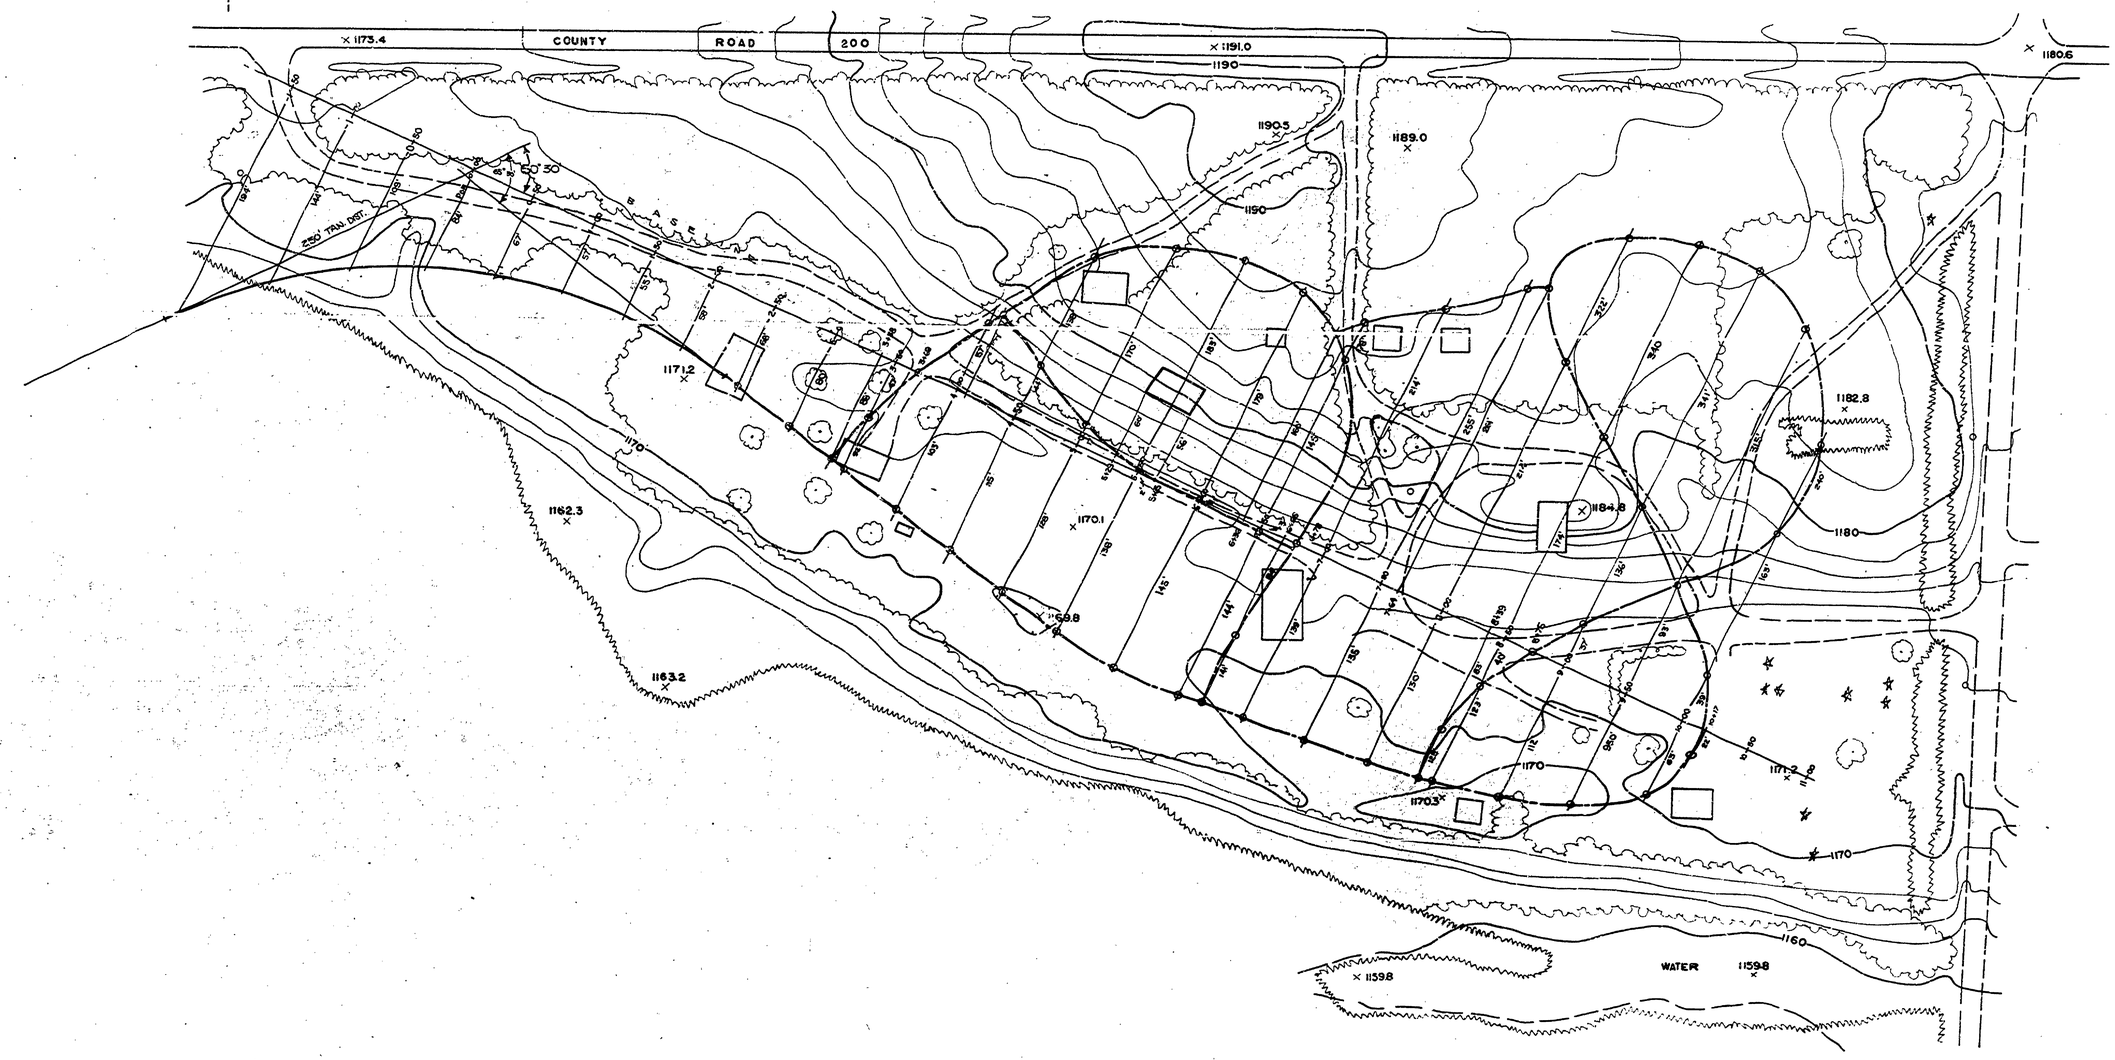

NORTH

SCALE 1" = 50'

MATCH TO SHEET 4

APPROVED BY:

CHIEF - PARKS DIVISION - DATE

REVIEWED BY:

Jim Hane 5-69

CHARGE - PARK DESIGN - DATE

SURVEYED BY		DRAWN BY KESSLER	5/69	NO.	DATE	BY	REVISIONS	NO	DATE	BY	REVISIONS	MICHIGAN DEPARTMENT OF CONSERVATION	north higgins lake STATE PARK
DESIGNED BY KESSLER	5/69	CHECKED BY L.M.C.	5-69	1.				3.					
	DATE		DATE	2.				4.					

SHEET NO. ____ OF ____

FOR PROJECT NO. ____

EAST CAMPGROUND LAYOUT

SHEET 3 OF 4 PLAN NO. L-102