COMMERCIAL BLUEPRINT INC. 90 8-24

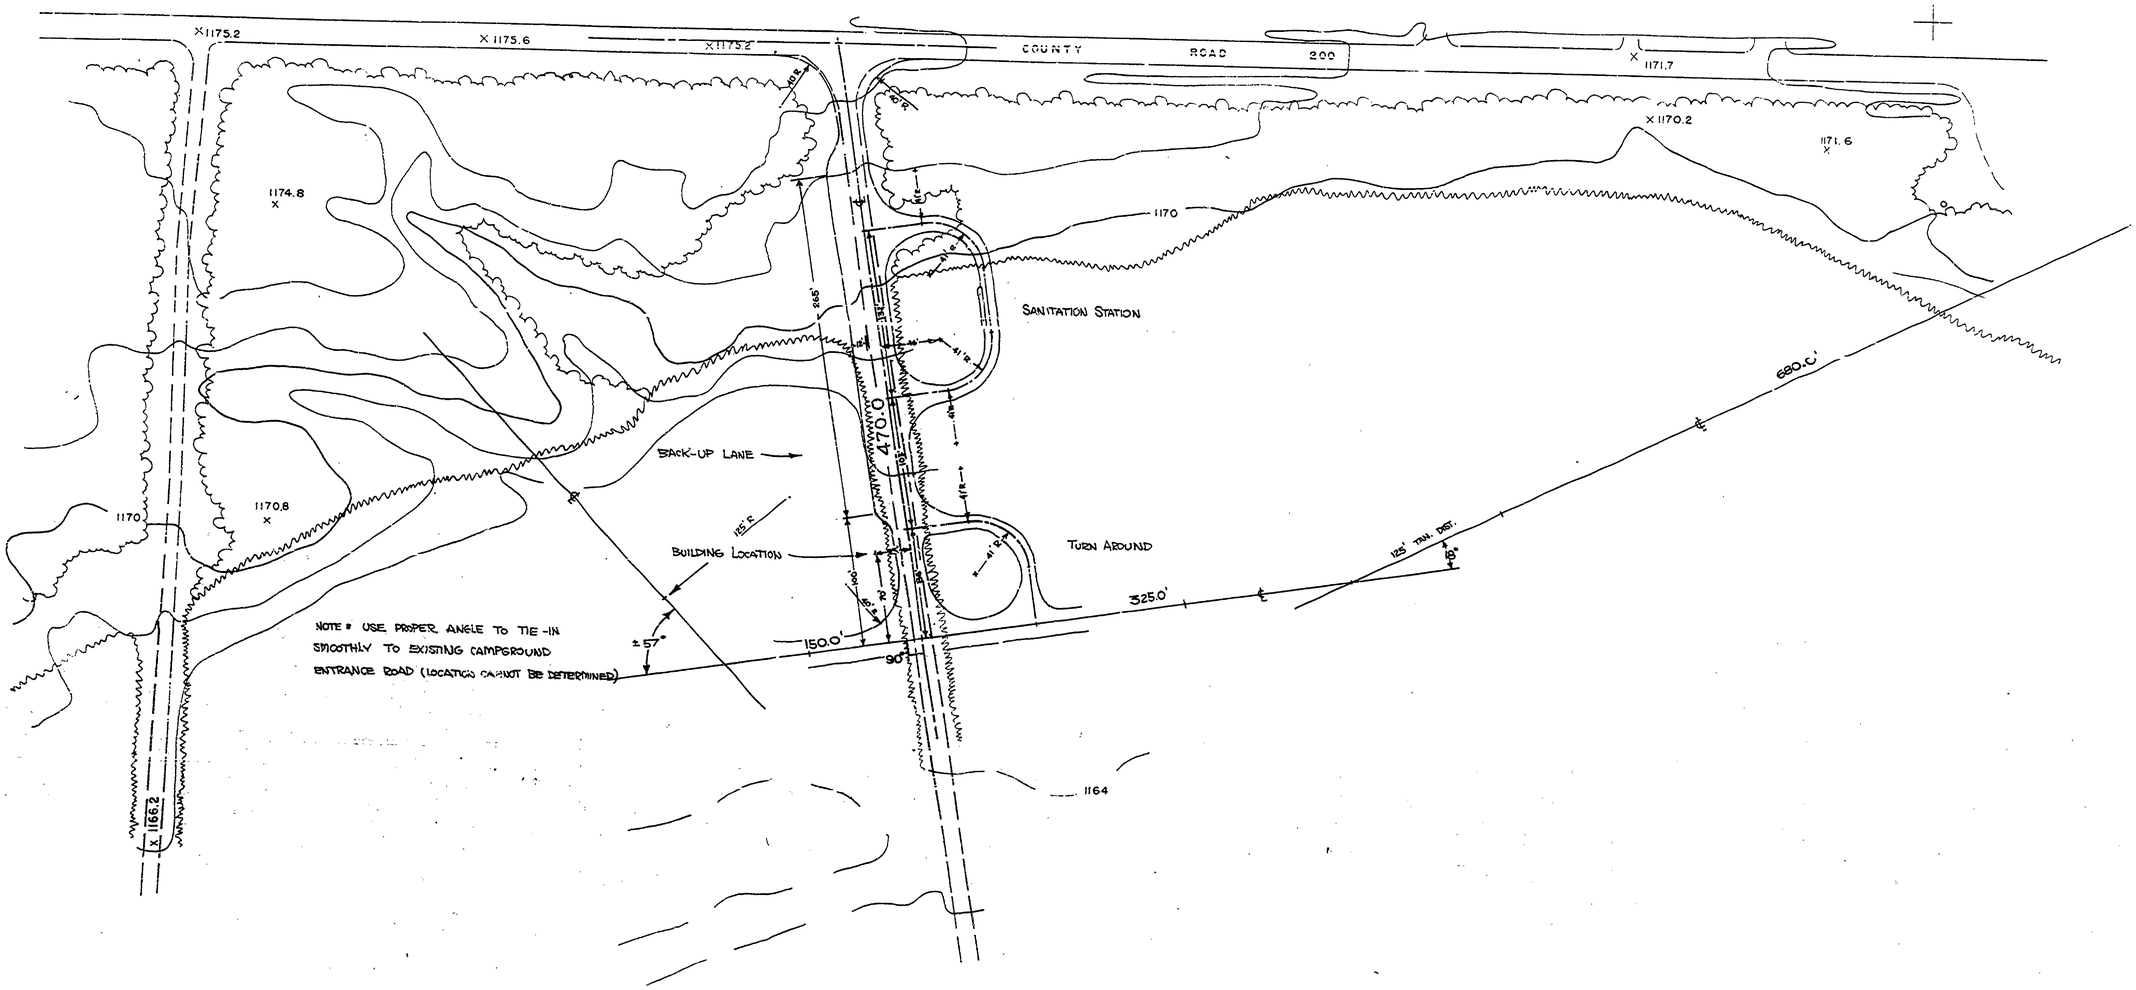

NORTH
SCALE 1" = 50'

APPROVED BY: Robert C. Kruse 6-17-69
CHIEF - PARKS DIVISION DATE

REVIEWED BY: Jim Hane 5-69
IN CHARGE - PARK DESIGN DATE

MATCH TO SHEET 3

SURVEYED BY		DRAWN BY KESSLER	5/69	NO.	DATE	BY	REVISIONS	NO.	DATE	BY	REVISIONS	MICHIGAN DEPARTMENT OF CONSERVATION	north higgins lake STATE PARK
DESIGNED BY KESSLER	5/69	CHECKED BY L.M.C.	5-69	1.				3.					
	DATE		DATE	2.				4.					

SHEET NO. ____ OF ____
FOR PROJECT NO. ____

EAST CAMPGROUND LAYOUT
SHEET 4 OF 4 PLAN NO. L-102