R-1638 COMMERCIAL BLUEPRINT SERVICE 5-69

CROSS SECTION A-A'

SCALE 1" = 10'

NOTES:

NO TREES ARE TO BE REMOVED OUTSIDE THE PROJECT LIMITS, AND OTHERS TO BE REMOVED ONLY AT THE DIRECTION OF THE PROJECT ENGINEER.

THE INDICATED PLANTING AREAS ARE A GUIDE-LINE OF A PARTICULAR AREA AND ARE NOT AN INDICATION OF INDIVIDUAL PLANTS.

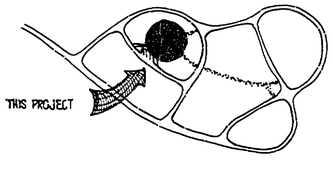

AREA MAP

SCALE 1" = 200'

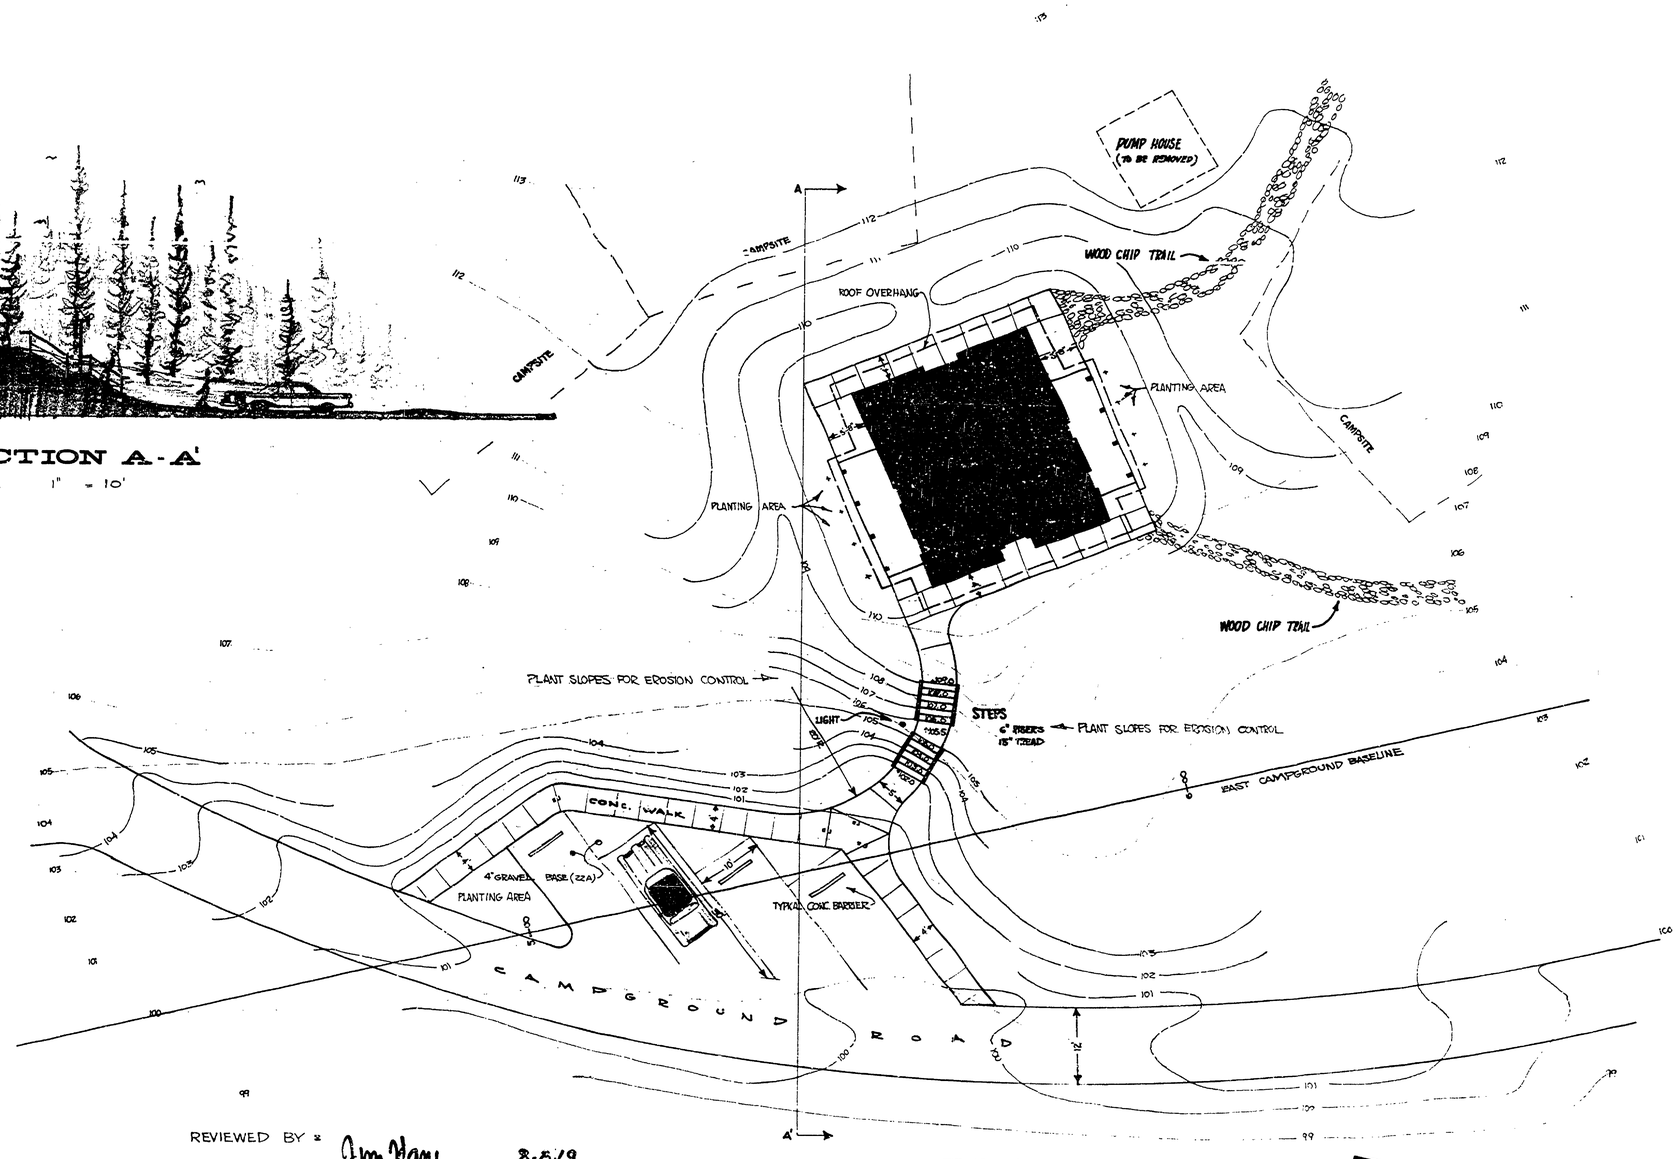

PLAN

SCALE 1" = 10'

EXISTING CONTOUR
PROPOSED CONTOUR

REVIEWED BY: Jim Hane 8-8-69
IN CHARGE - PARK DESIGN - DATE

APPROVED BY: Robert O. Dodge 8-8-69
CHIEF - PARKS DIVISION - DATE

SURVEYED BY		DRAWN BY KESSLER	8/69	NO.	DATE	BY	REVISIONS	NO.	DATE	BY	REVISIONS
DESIGNED BY KESSLER	8/69	CHECKED BY L.C.M.	8-69	1.				3.			
	DATE		DATE	2.				4.			

MICHIGAN
DEPARTMENT OF NATURAL RESOURCES

north HIGGINS LK.
SHEET TITLE

AREA OR PARK

PROJECT

CAMPGROUND TOILET - SITE PLAN

SHEET 1 OF 1 PLAN NO. L-103