COMMERCIAL BLUEPRINT SERVICE 800 6-489-

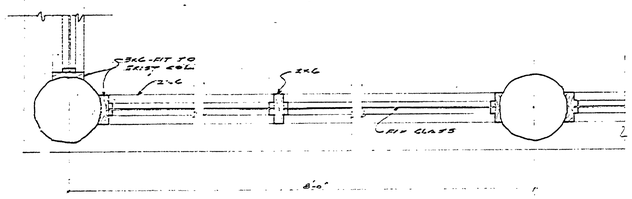

PART PLAN - REMODELING EXIST. PORCH
SCALE 1" = 1'-0"

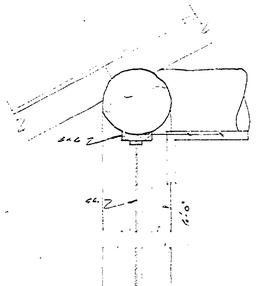

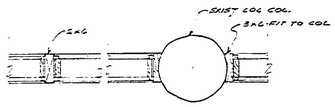

SECT 1-1
SCALE 1" = 1'-0"

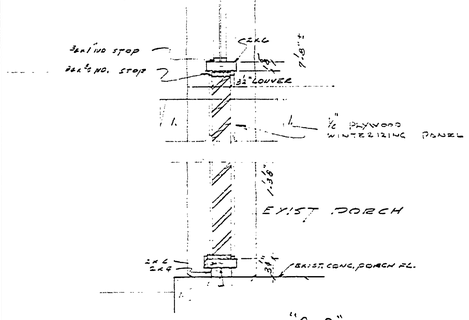

SECTION "AA"

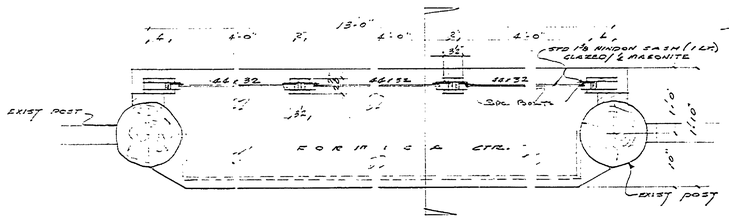

PLAN VIEW - FRONT CTR. - CONCESSION
SCALE 1" = 1'-0"

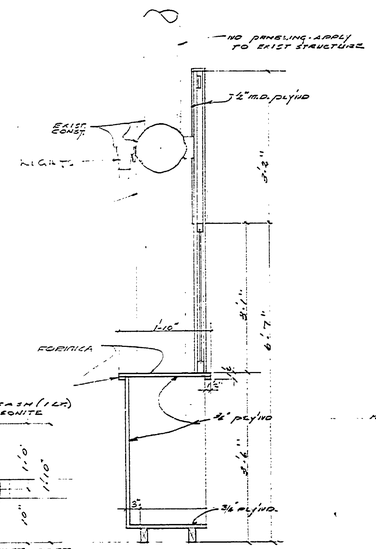

SECT. "B-B"
SCALE ½" = 1'-0"

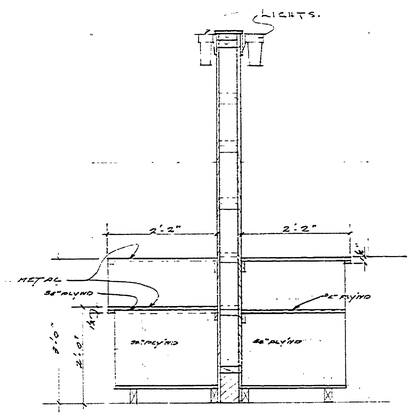

SECTION "C-C"
SCALE ½" = 1'-0"

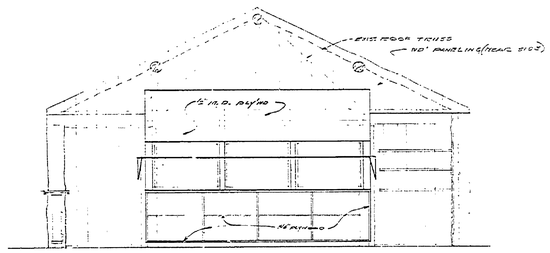

ELEVATION - FRONT COUNTER - CONCESSION
SCALE ½" = 1'-0"

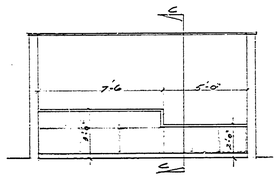

ELEVATION - BACK COUNTER - CONCESSION

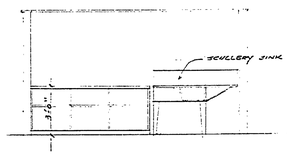

ELEVATION - COUNTER - WORK SPACE
SCALE ½" = 1'-0"

SURVEYED BY		DRAWN BY G.R.C.	7-65	NO.	DATE	BY	REVISIONS	NO.	DATE	BY	REVISIONS
DESIGNED BY W.W.C.	7-65	CHECKED BY W.W.C.	7-65	1.				3.			
	DATE		DATE	2.				4.			

MICHIGAN
DEPARTMENT OF CONSERVATION

SHEET NO. 2 OF 2
FOR PROJECT NO. PG-I-B-108-300-271

INDIAN LAKE STATE PARK
REMODEL BATHHOUSE
SHEET ___ OF 2 PLAN NO. A-952