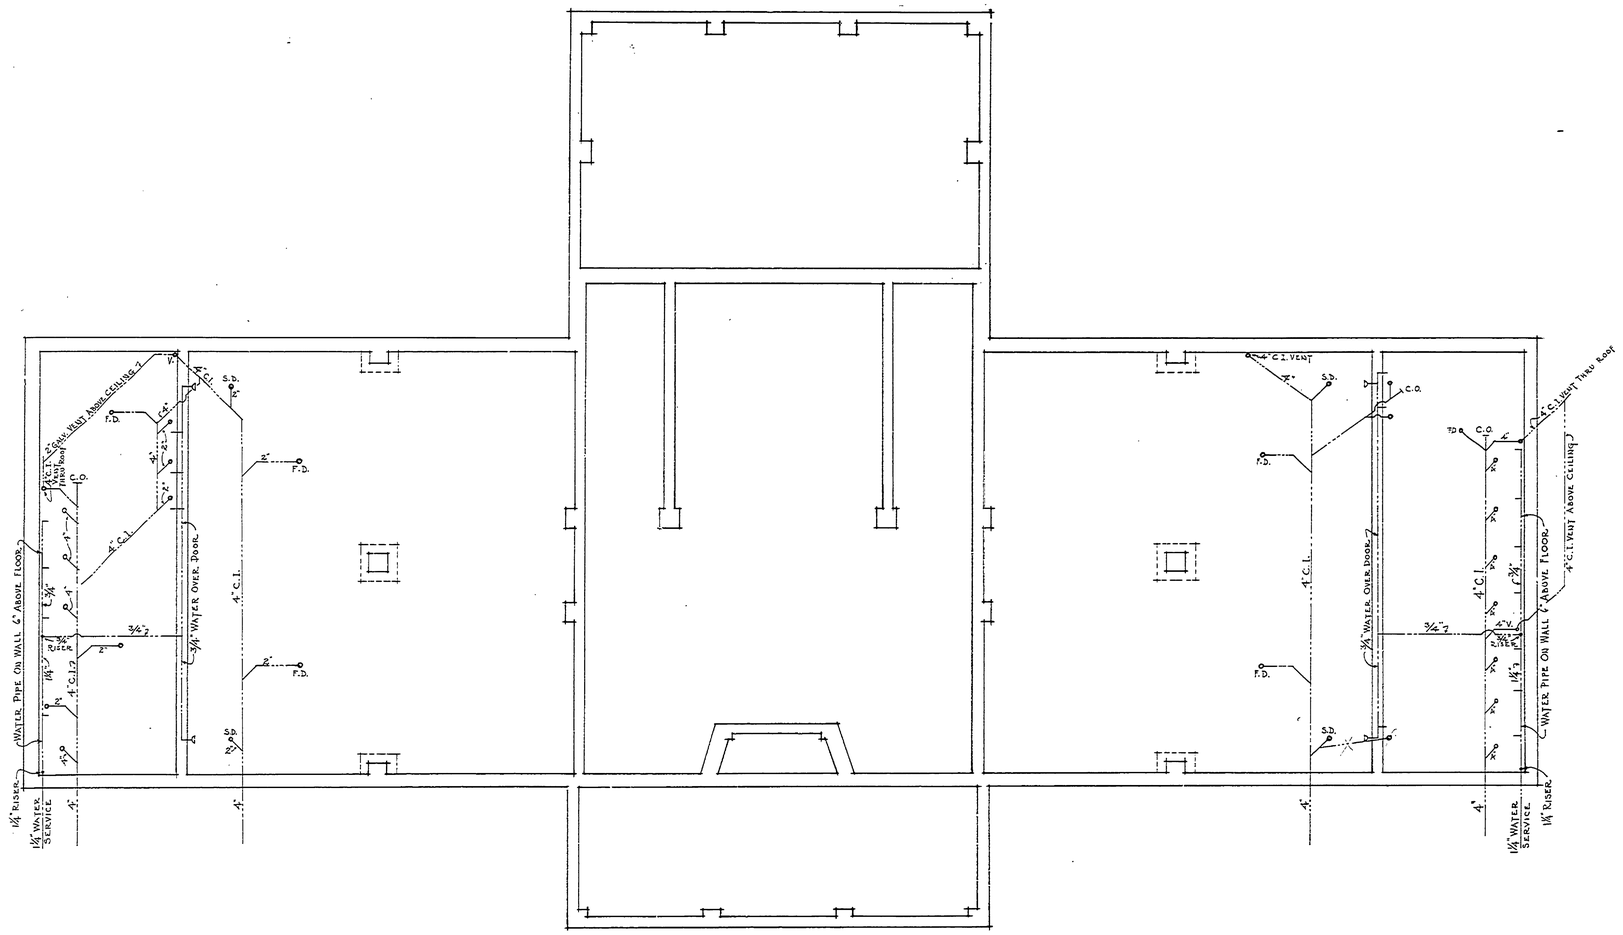

REVISED PLUMBING PLAN
Scale: 1/4" = 1'-0"

A-95

INSURANCE No. 5
MASTER PLAN BLDG. No. 5

INDIAN LAKE STATE PARK 104-5
BATH HOUSE PROJECT 28-A
Date 12/19/34 Scale: 1/4" = 1'-0"

7