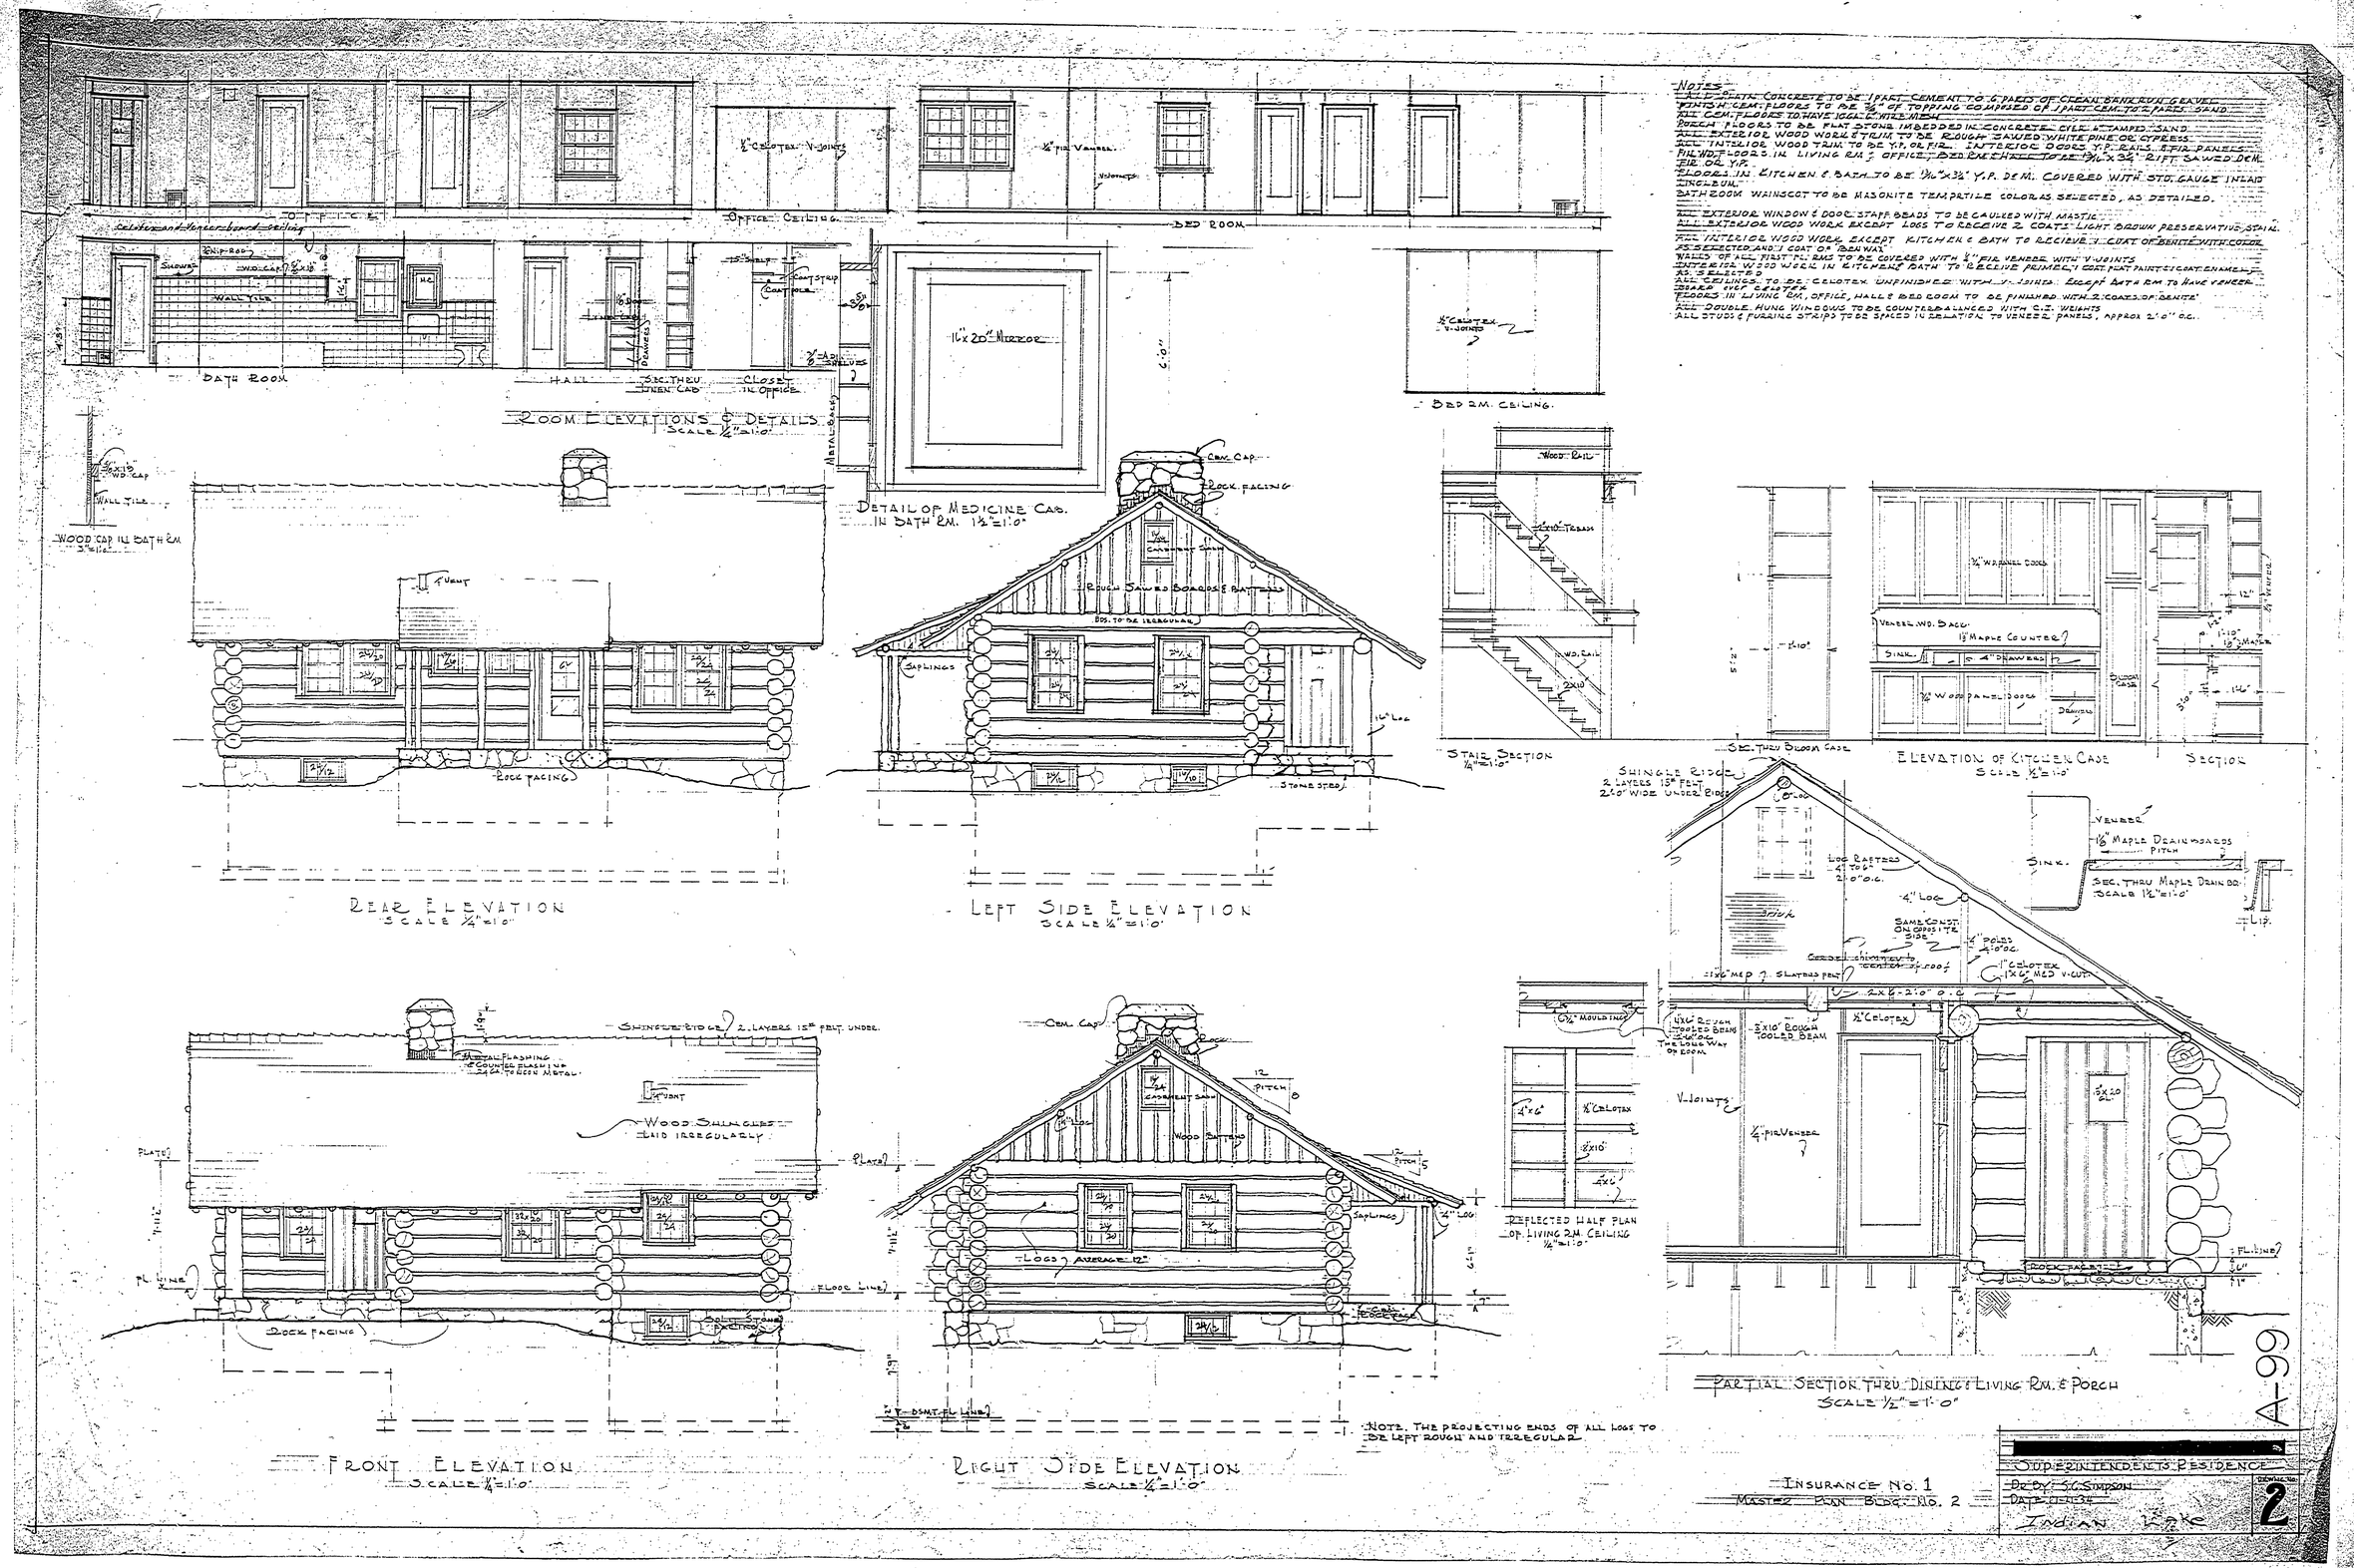
NOTES
ALL PLAIN CONCRETE TO BE 1 PART CEMENT TO 6 PARTS OF CLEAN BANK RUN GRAVEL
BOATHOUSE FLOORS TO BE 3/4" OF TOPPING COMPOSED OF 1 PART CEM. TO 2 PARTS SAND
ALL CEM. FLOORS TO HAVE WOOL & WHITE WASH
PORCH FLOORS TO BE FLAT STONE IMBEDDED IN CONCRETE OVER 4" TAMPED SAND
ALL EXTERIOR WOOD WORK & TRIM TO BE ROUGH SAWED WHITE PINE OR CYPRESS
ALL INTERIOR WOOD TRIM TO BE Y.P. OR FIR. INTERIOR DOORS Y.P. RAILS & FIR PANELS
FIR WOOD FLOORS IN LIVING RM. & OFFICE. BED RM. CHECK TO BE 13/16" X 3 1/2" RIFT SAWED DEM. FIR OR Y.P.
FLOORS IN KITCHEN & BATH TO BE 13/16" X 3 1/2" Y.P. DEM. COVERED WITH STD. GAUGE INLAID LINOLEUM.
BATH ROOM WAINSCOT TO BE MASONITE TEMPETILE COLOR AS SELECTED, AS DETAILED.
ALL EXTERIOR WINDOW & DOOR STAFF BEADS TO BE CAULKED WITH MASTIC
ALL EXTERIOR WOOD WORK EXCEPT LOGS TO RECEIVE 2 COATS LIGHT BROWN PRESERVATIVE STAIN.
ALL INTERIOR WOOD WORK EXCEPT KITCHEN & BATH TO RECEIVE 1 COAT OF BENITE WITH COLOR AS SELECTED AND 1 COAT OF BEEWAX
WALLS OF ALL FIRST FL. RMS TO BE COVERED WITH 1/4" FIR VENEER WITH V-JOINTS
INTERIOR WOOD WORK IN KITCHENS BATH TO RECEIVE PRIMER, 1 COAT FLAT PAINT & 1 COAT ENAMEL AS SELECTED
ALL CEILINGS TO BE CELOTEX UNFINISHED WITH V-JOINTS. EXCEPT BATH RM TO HAVE VENEER PANELS AS SHOWN
FLOORS IN LIVING RM, OFFICE, HALL & BED ROOM TO BE FINISHED WITH 2 COATS OF BENITE
ALL DOUBLE HUNG WINDOWS TO BE COUNTERBALANCED WITH C.I. WEIGHTS
ALL STUDS & FURRING STRIPS TO BE SPACED IN RELATION TO VENEER PANELS, APPROX 2'-0" O.C.
1/4" CELOTEX V-JOINTS
1/4" FIR VENEER
V-JOINTS
OFFICE CEILING
BED ROOM
CELOTEX UNFINISHED WITH V-JOINTS
BATH ROOM
HALL
SEC. THRU LINEN CAB.
CLOSET IN OFFICE
16"x20" MIRROR
BED RM. CEILING
ROOM ELEVATIONS & DETAILS
SCALE 1/4"=1'-0"
WOOD CAP IN BATH RM
WALL TILE
DETAIL OF MEDICINE CAB. IN BATH RM. 1 1/2"=1'-0"
ROCK FACING
ROUGH SAWED BOARDS & BATTENS
SAPLINGS
STONE STEP
16" LOG
REAR ELEVATION
SCALE 1/4"=1'-0"
LEFT SIDE ELEVATION
SCALE 1/4"=1'-0"
WOOD RAIL
TREAD
STAIR SECTION
1/4"=1'-0"
SEC. THRU BLOOM CASE
ELEVATION OF KITCHEN CASE
SCALE 1/2"=1'-0"
SECTION
1/4" W.P. PANEL DOORS
VENEER WD. BACK
1 3/8" MAPLE COUNTER
SINK
4" DRAWERS
1/4" W.P. PANEL DOORS
DRAWERS
SHINGLE RIDGE
2 LAYERS 15# FELT
2'-0" WIDE UNDER RIDGE
LOG RAFTERS
4" LOG
SAME CONST. ON OPPOSITE SIDE
1" POLES 2'-0" O.C.
1" CELOTEX
1"x6" MED V-CUT
2x6-2'-0" O.C.
1/4" CELOTEX
3x10" ROUGH TOOLED BEAM
1/4" FIR VENEER
V-JOINTS
ROCK FACING
FL. LINE
VENEER
1/8" MAPLE DRAINBOARDS
PITCH
SINK
SEC. THRU MAPLE DRAIN BD.
SCALE 1 1/2"=1'-0"
LIP
PARTIAL SECTION THRU DINING & LIVING RM. & PORCH
SCALE 1/2"=1'-0"
METAL FLASHING & COUNTER BEAM UP 24" THRU METAL
VENT
WOOD SHINGLES LAID IRREGULARLY
PLATE
FL. LINE
FLOOR LINE
ROCK FACING
FRONT ELEVATION
SCALE 1/4"=1'-0"
CEM. CAP
12" PITCH
CASEMENT SASH
WOOD SHINGLES
SAPLINGS
LOGS AVERAGE 12"
ROCK FACING
T. BSMT. FL. LINE
RIGHT SIDE ELEVATION
SCALE 1/4"=1'-0"
NOTE. THE PROJECTING ENDS OF ALL LOGS TO BE LEFT ROUGH AND IRREGULAR
REFLECTED HALF PLAN OF LIVING RM. CEILING
1/4"=1'-0"
INSURANCE NO. 1
MASTER PLAN BLDG. NO. 2
SUPERINTENDENT'S RESIDENCE
DR. BY S.C. SIMPSON
DATE 1-13-34
INDIAN LAKE
DRAWING NO. 2
A-99