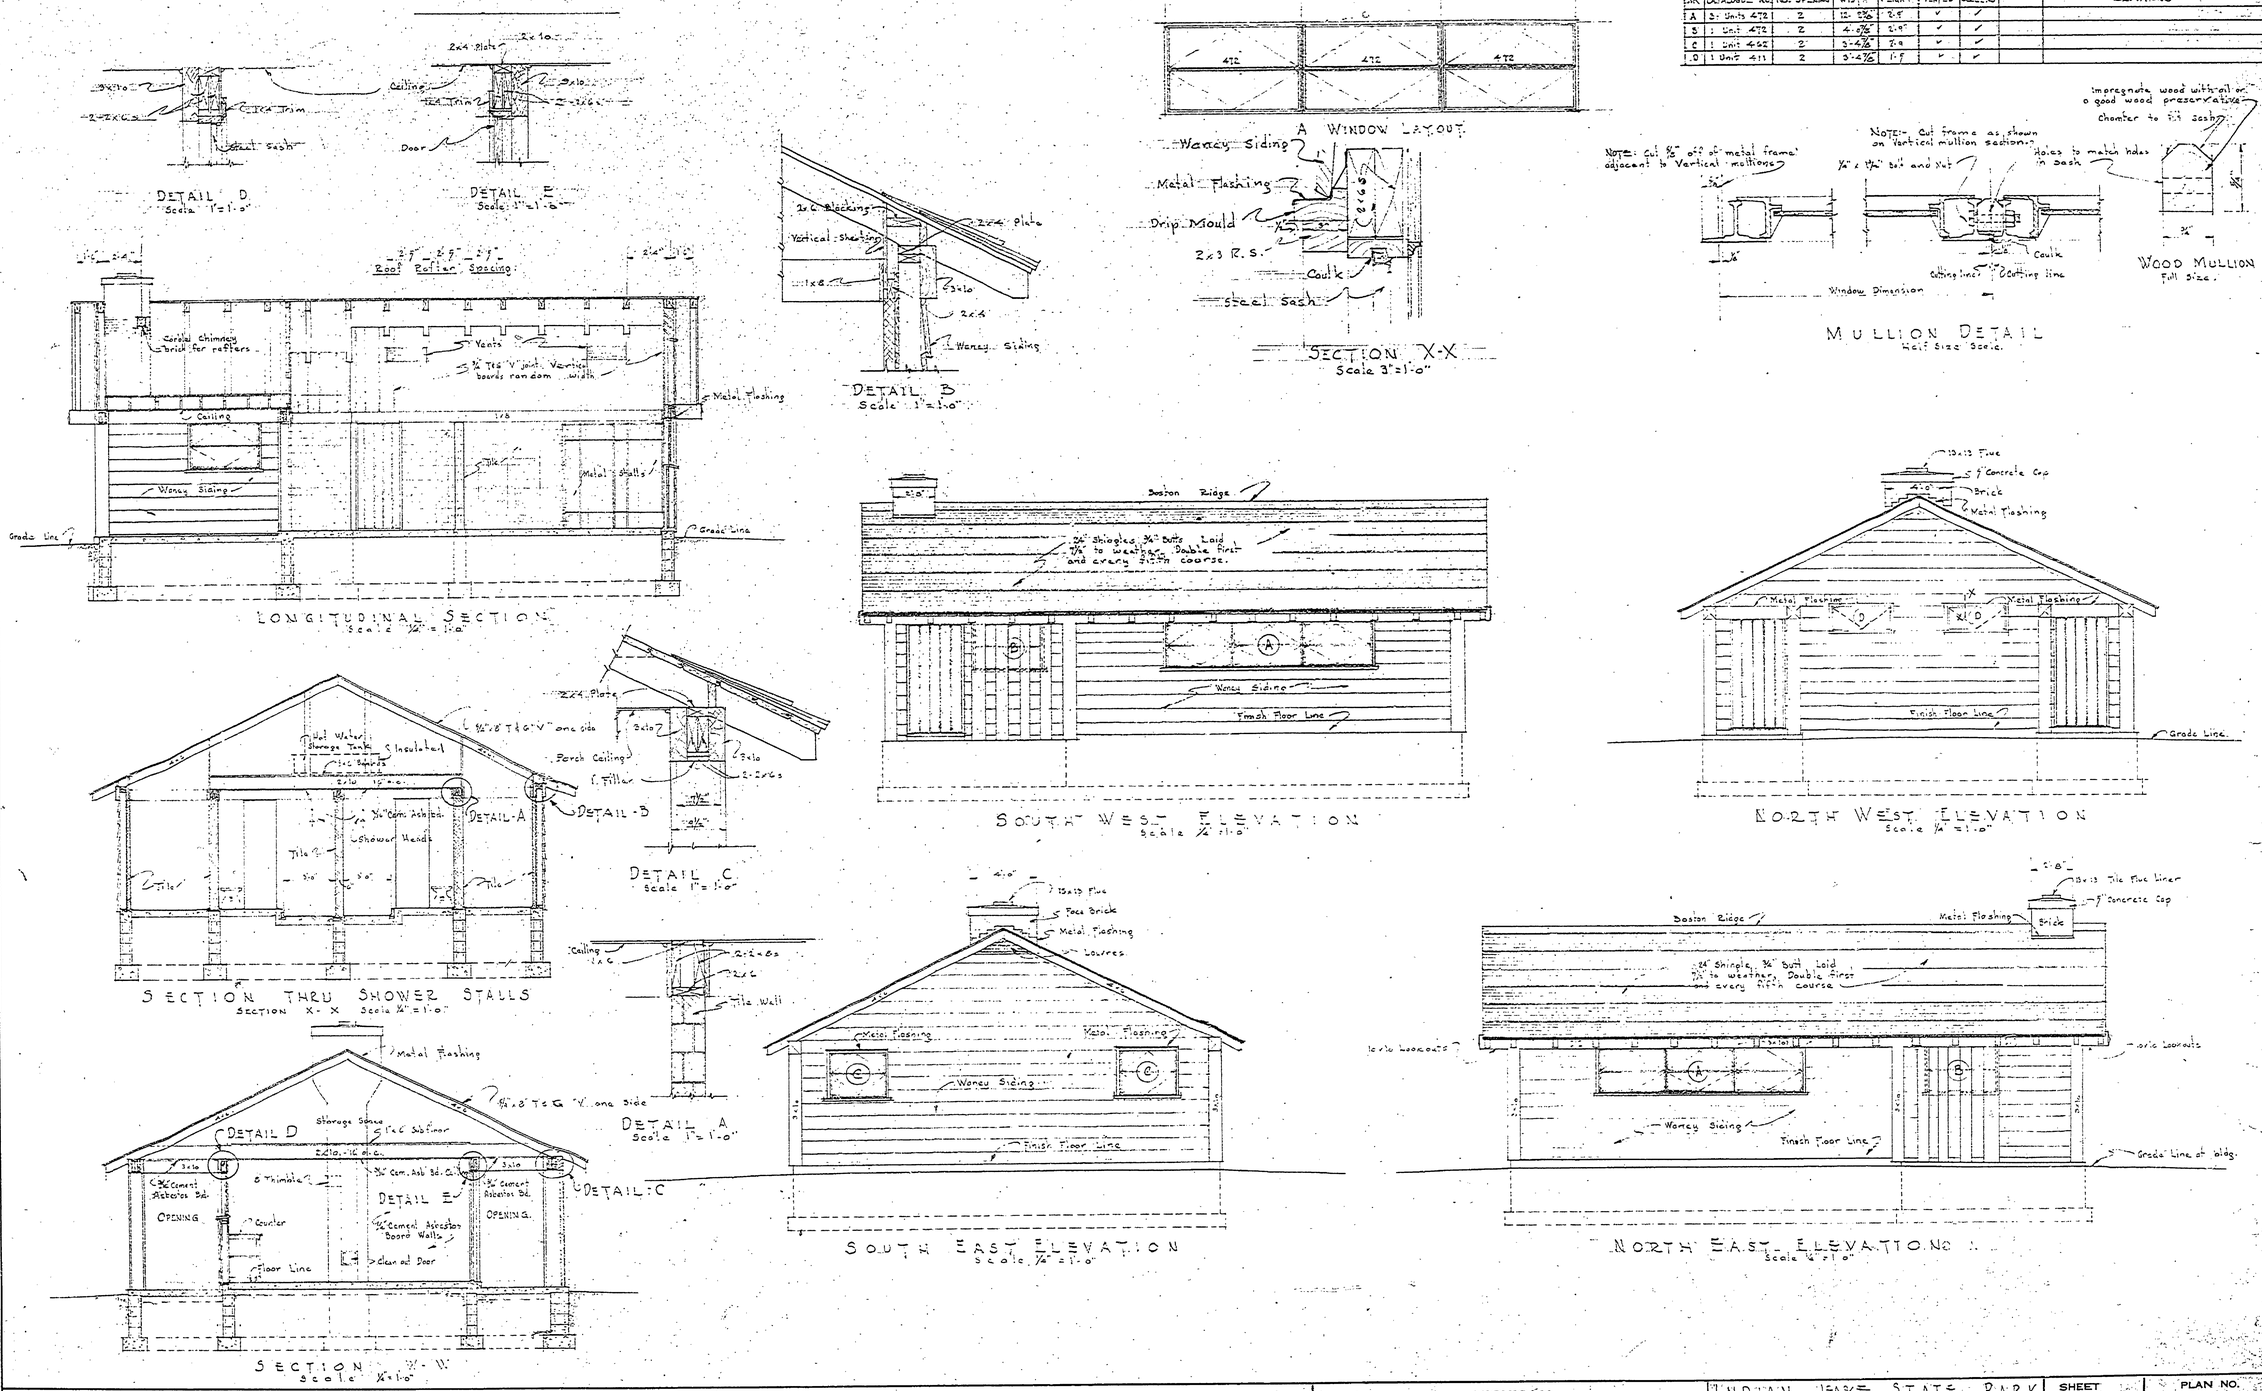

MK	CATALOGUE No.	No. OPENING	WIDTH	HEIGHT	VENTED	SCREENS	REMARKS
A	3-Units 472	2	12-8 3/8	2-8	✓	✓	
B	1 Unit 472	2	4-5 7/8	2-8	✓	✓	
C	1 Unit 462	2	3-4 7/8	2-6	✓	✓	
D	1 Unit 411	2	3-4 7/8	1-6	✓	✓	

REVISIONS

NO.	DATE	BY	
1	6-5-51	J.I.R. / J.W.E.	Two Windows Added in North-West Elevation. Sheaves, Tank cover Shown.
2	8-21-61	M.M.A.	BLDG. NO.
3			
4			
5			
6			

		DATE	BY
APPROVED BY			
ASSISTANT CHIEF IN CHARGE OF DESIGN		DATE	

REVIEWED BY SECTIONS		DATE
ARCHITECTURAL	J.I.R.	9-17-57
ENGINEERING	H.C.M.	9-16-57
LANDSCAPE	J.I.R.	9-17-57

DESIGNED BY	L.D. ZIELENWOOD	
DRAWN BY	C.W.E.	
TRACED BY	J.W.F.	
CHECKED BY		
DATE		

MASTER PLAN BLDG. NO. 7A

MICHIGAN
DEPARTMENT OF CONSERVATION
PARKS AND RECREATION DIVISION

INDIAN LAKE STATE PARK
TOILET AND LAUNDRY BLDG.
CAMP GROUND AREA

SHEET NO. 3 OF 5

PLAN NO. A-101